
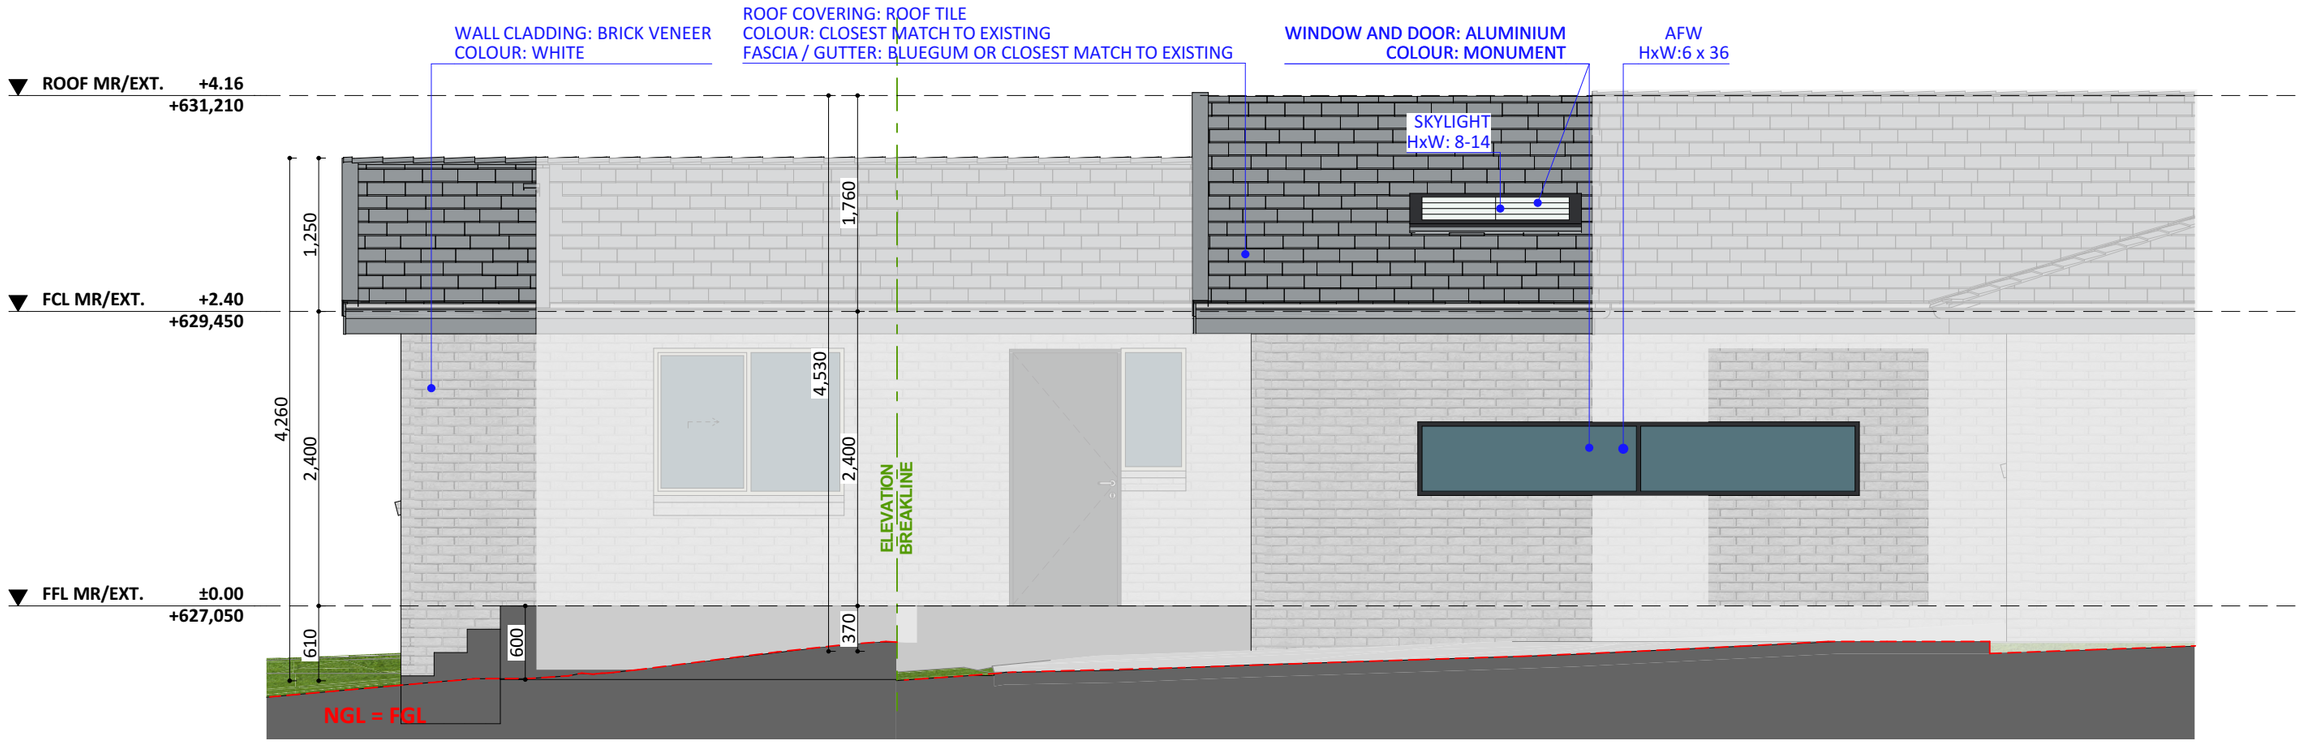



NORTH-EAST ELEVATION SC:1:50

FIXED
PRICE
EXTENSIONS

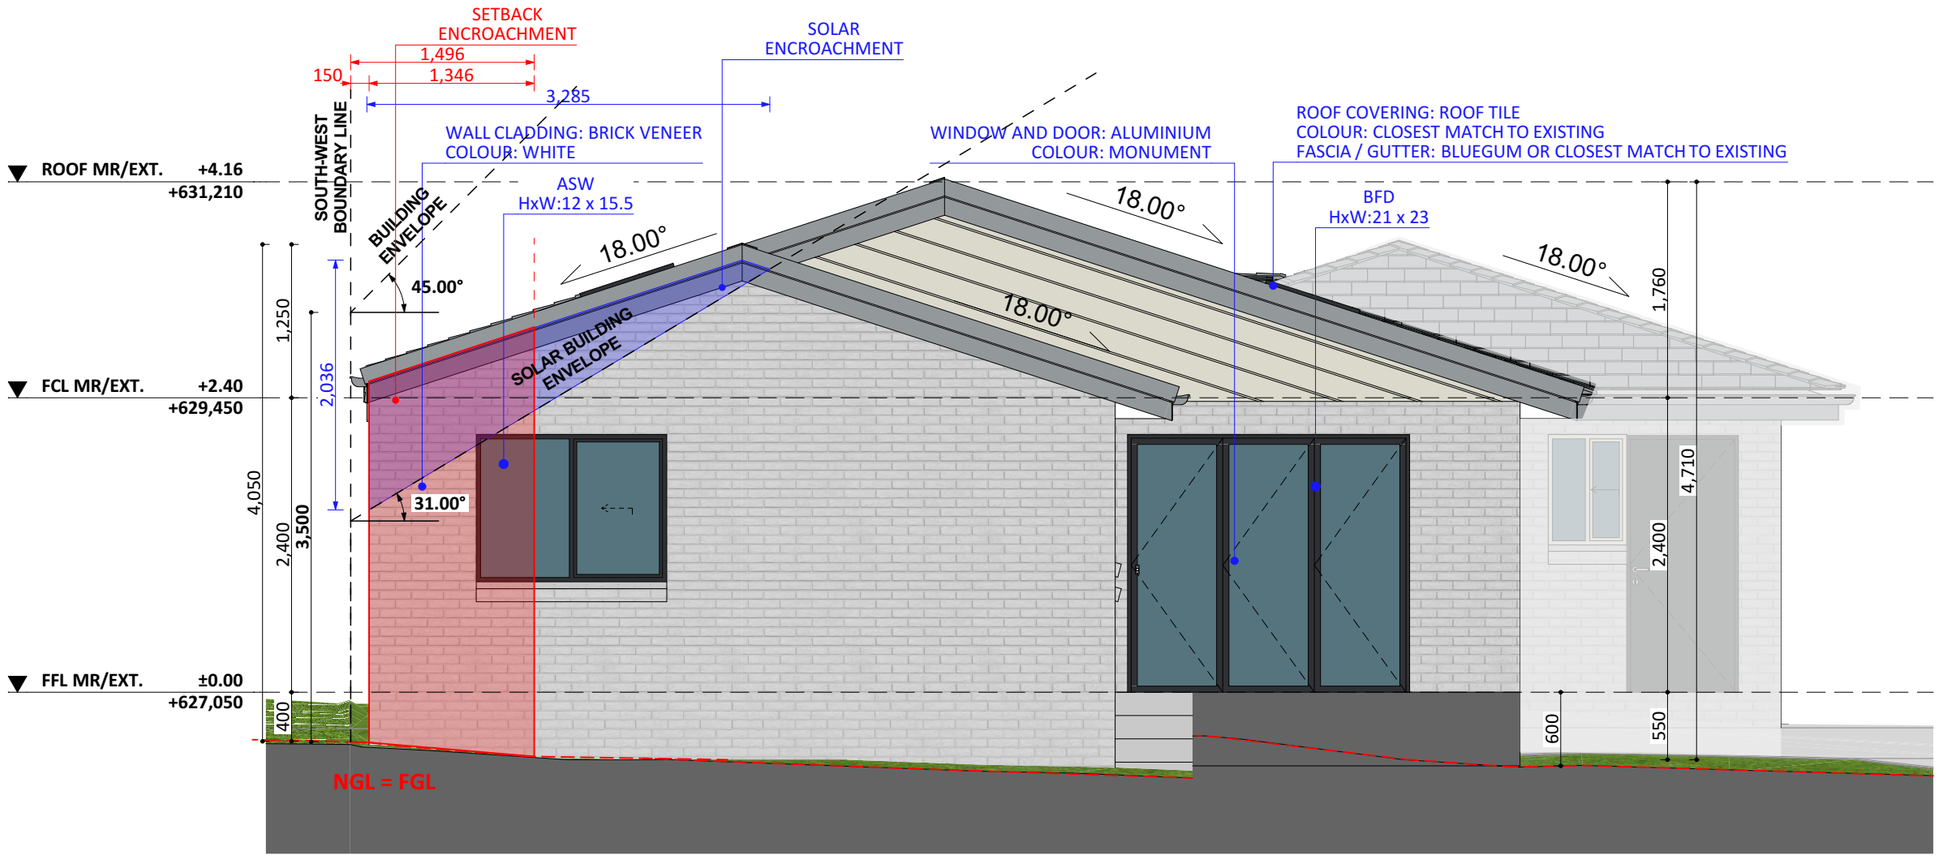

SOUTH-EAST ELEVATION SC:1:50

FIXED
PRICE
EXTENSIONS

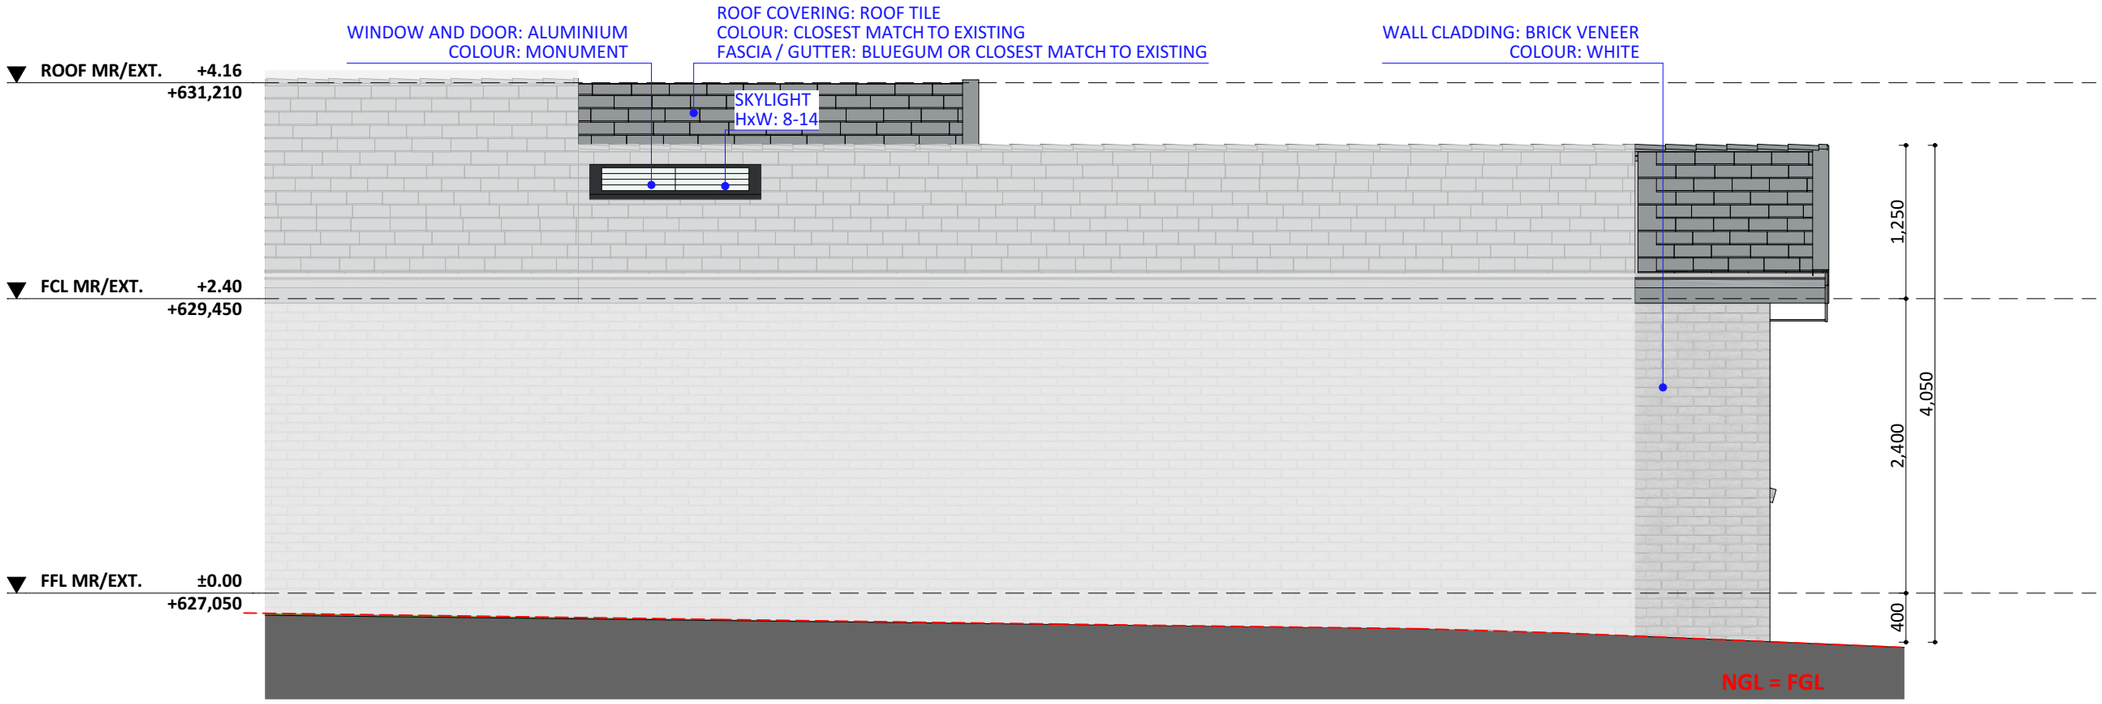

SOUTH-WEST ELEVATION SC:1:50

FIXED
PRICE
EXTENSIONS