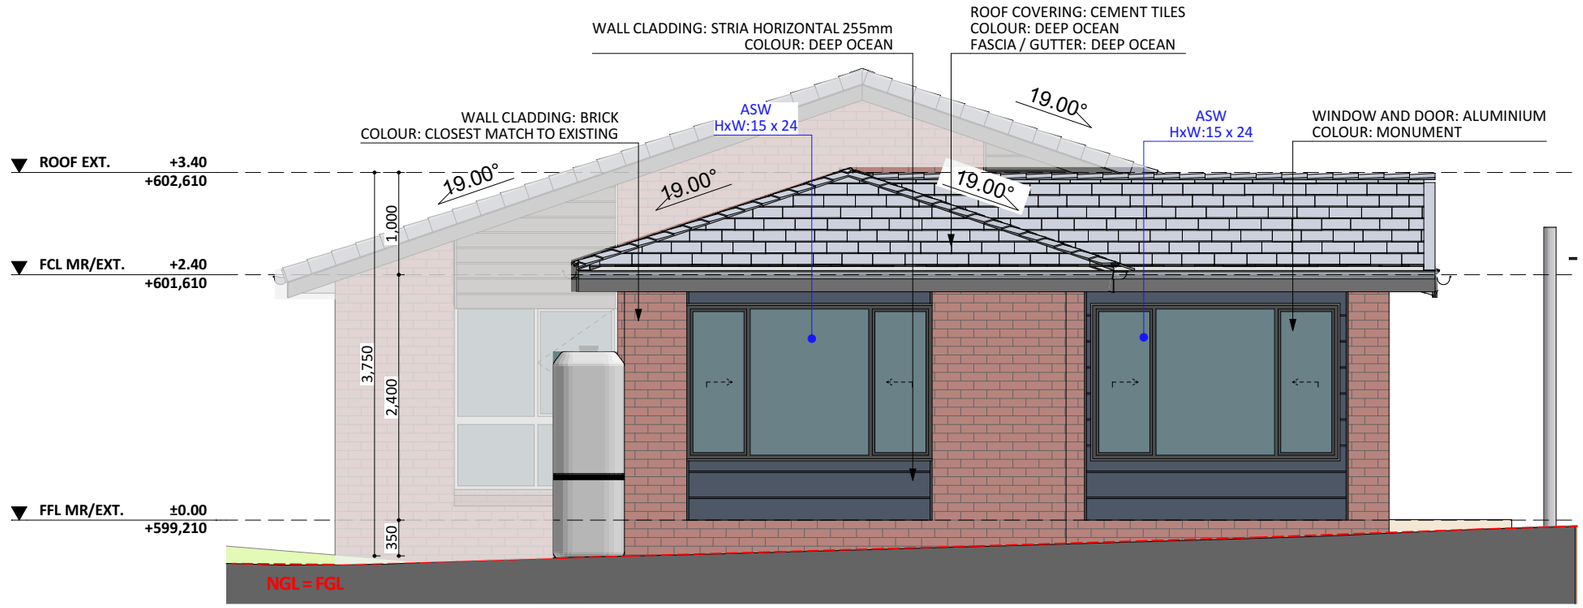

E1.1
-

SOUTH-EAST ELEVATION
1:60

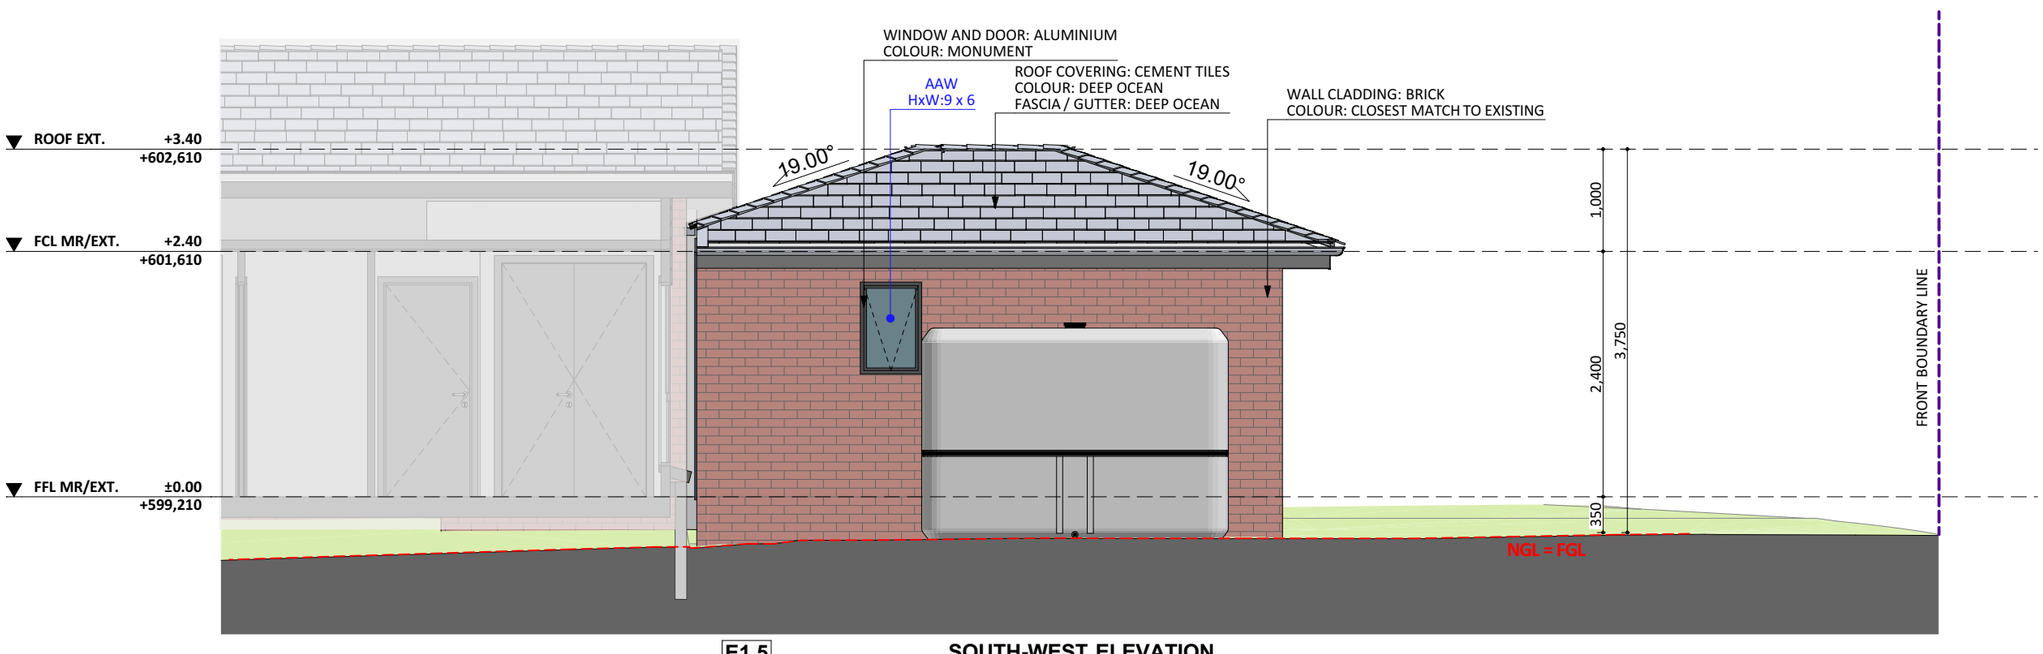

E1.5
-

SOUTH-WEST ELEVATION
1:60

FIXED
PRICE
EXTENSIONS

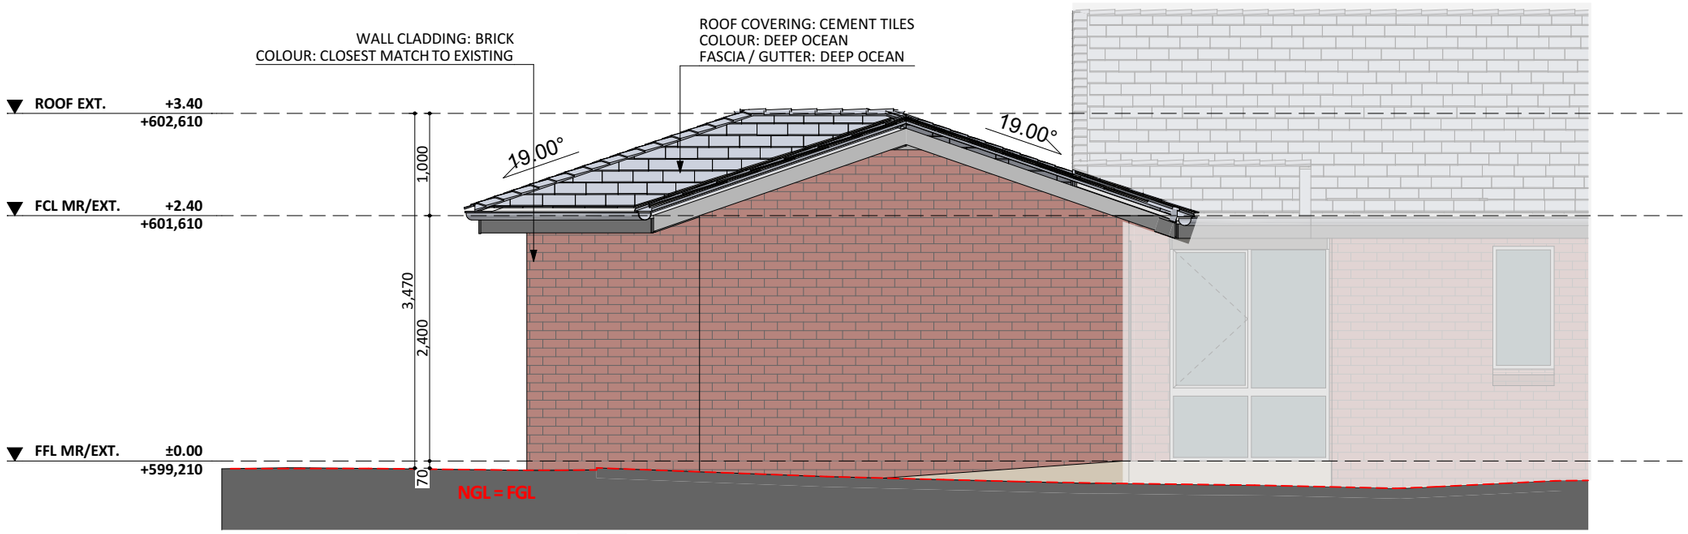

E1.6
-

NORTH-EAST ELEVATION
1:60

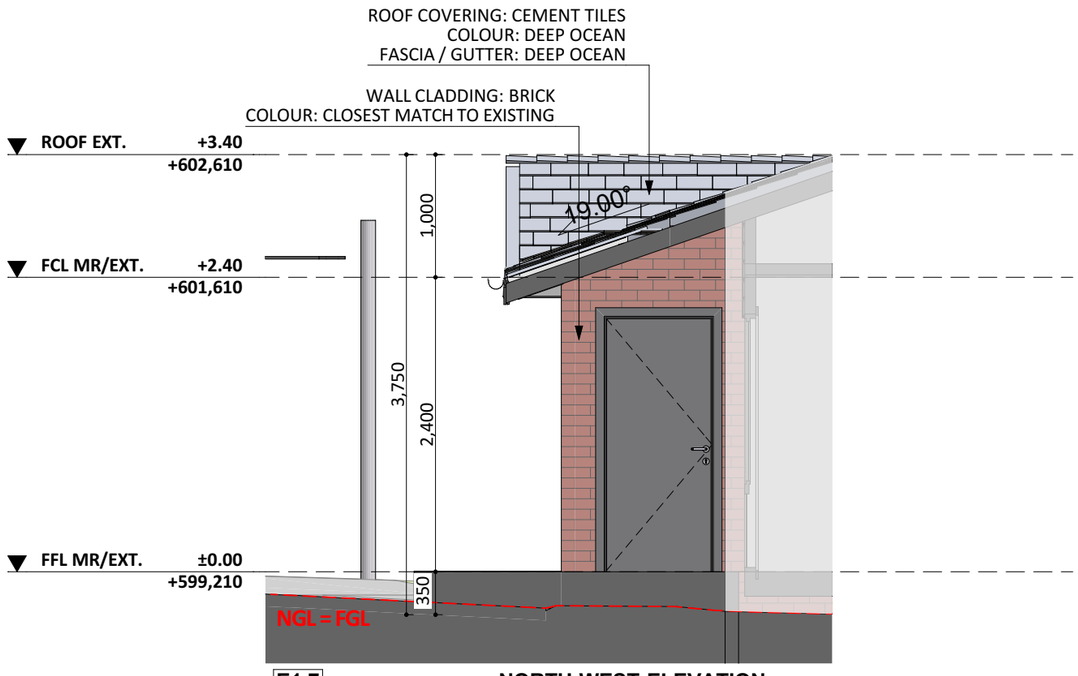

E1.7
-

NORTH-WEST ELEVATION
1:50

FIXED
PRICE
EXTENSIONS