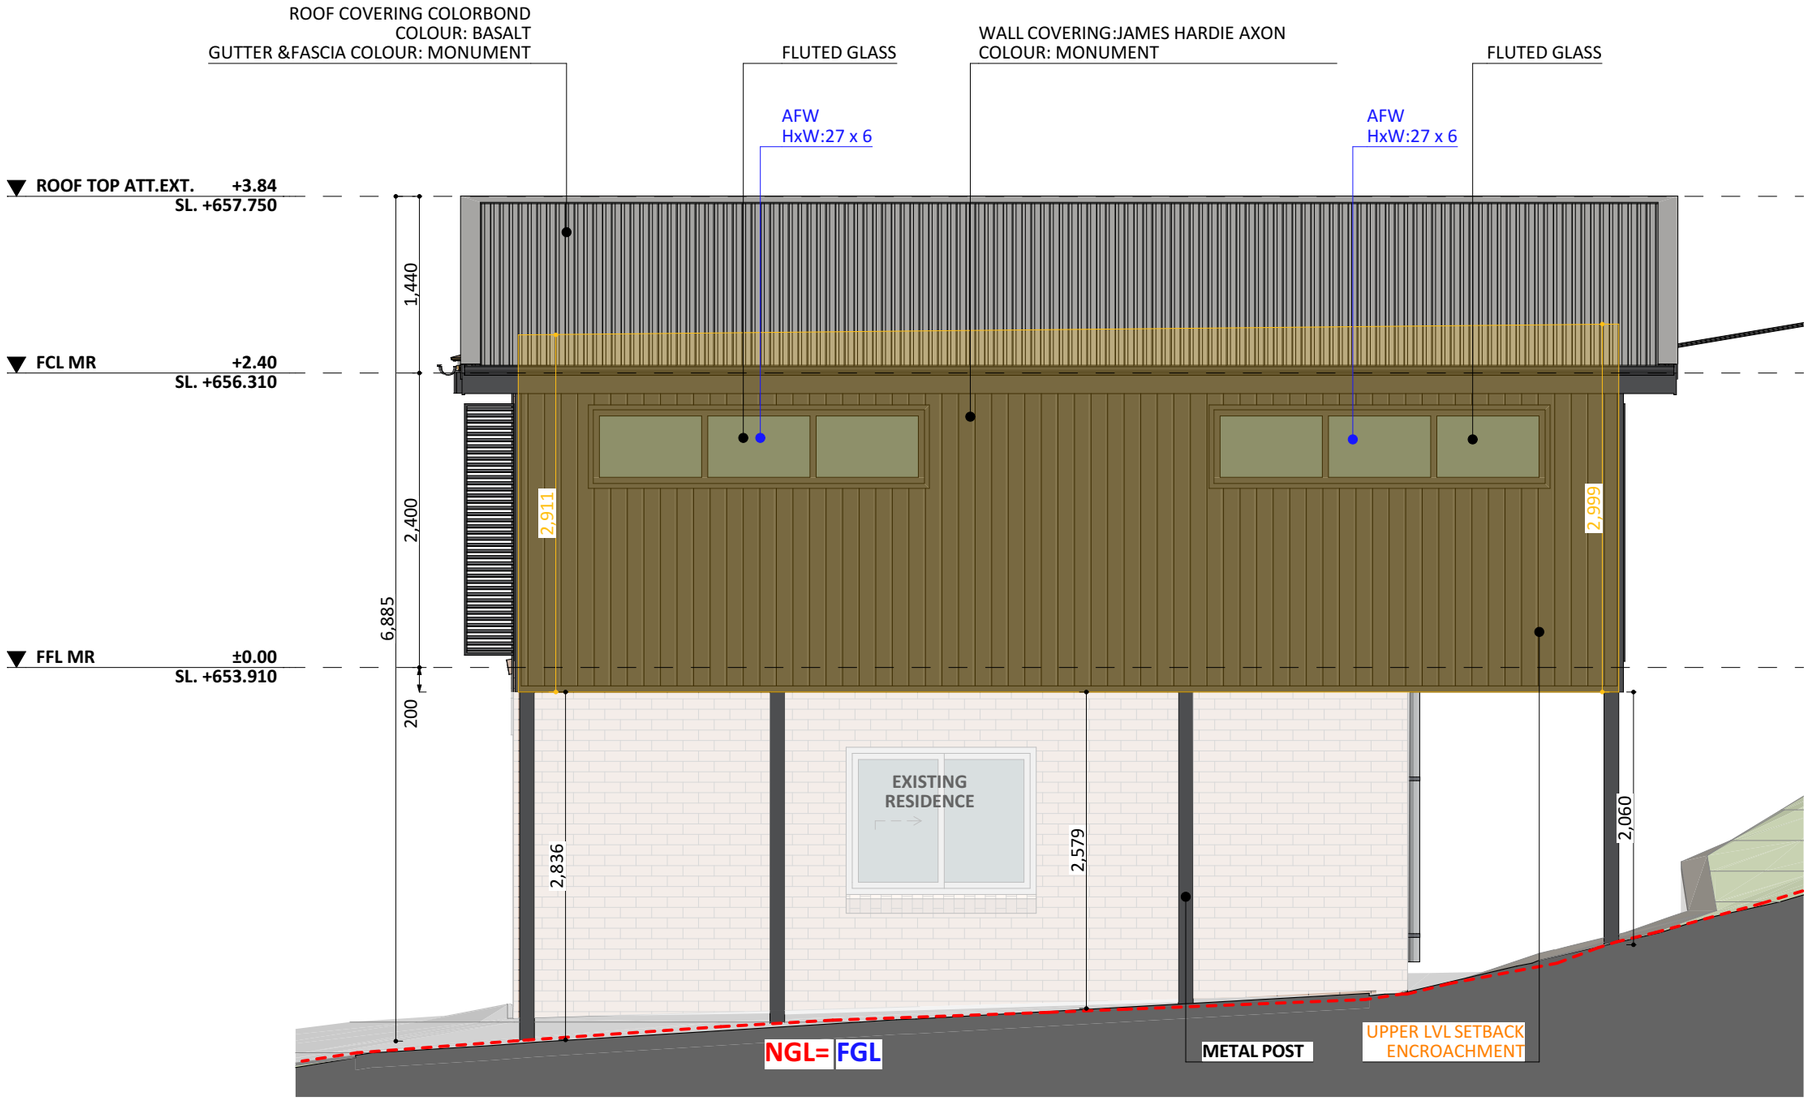

E5 NORTH - WEST ELEVATION AT.EXT.

FIXED
PRICE
EXTENSIONS

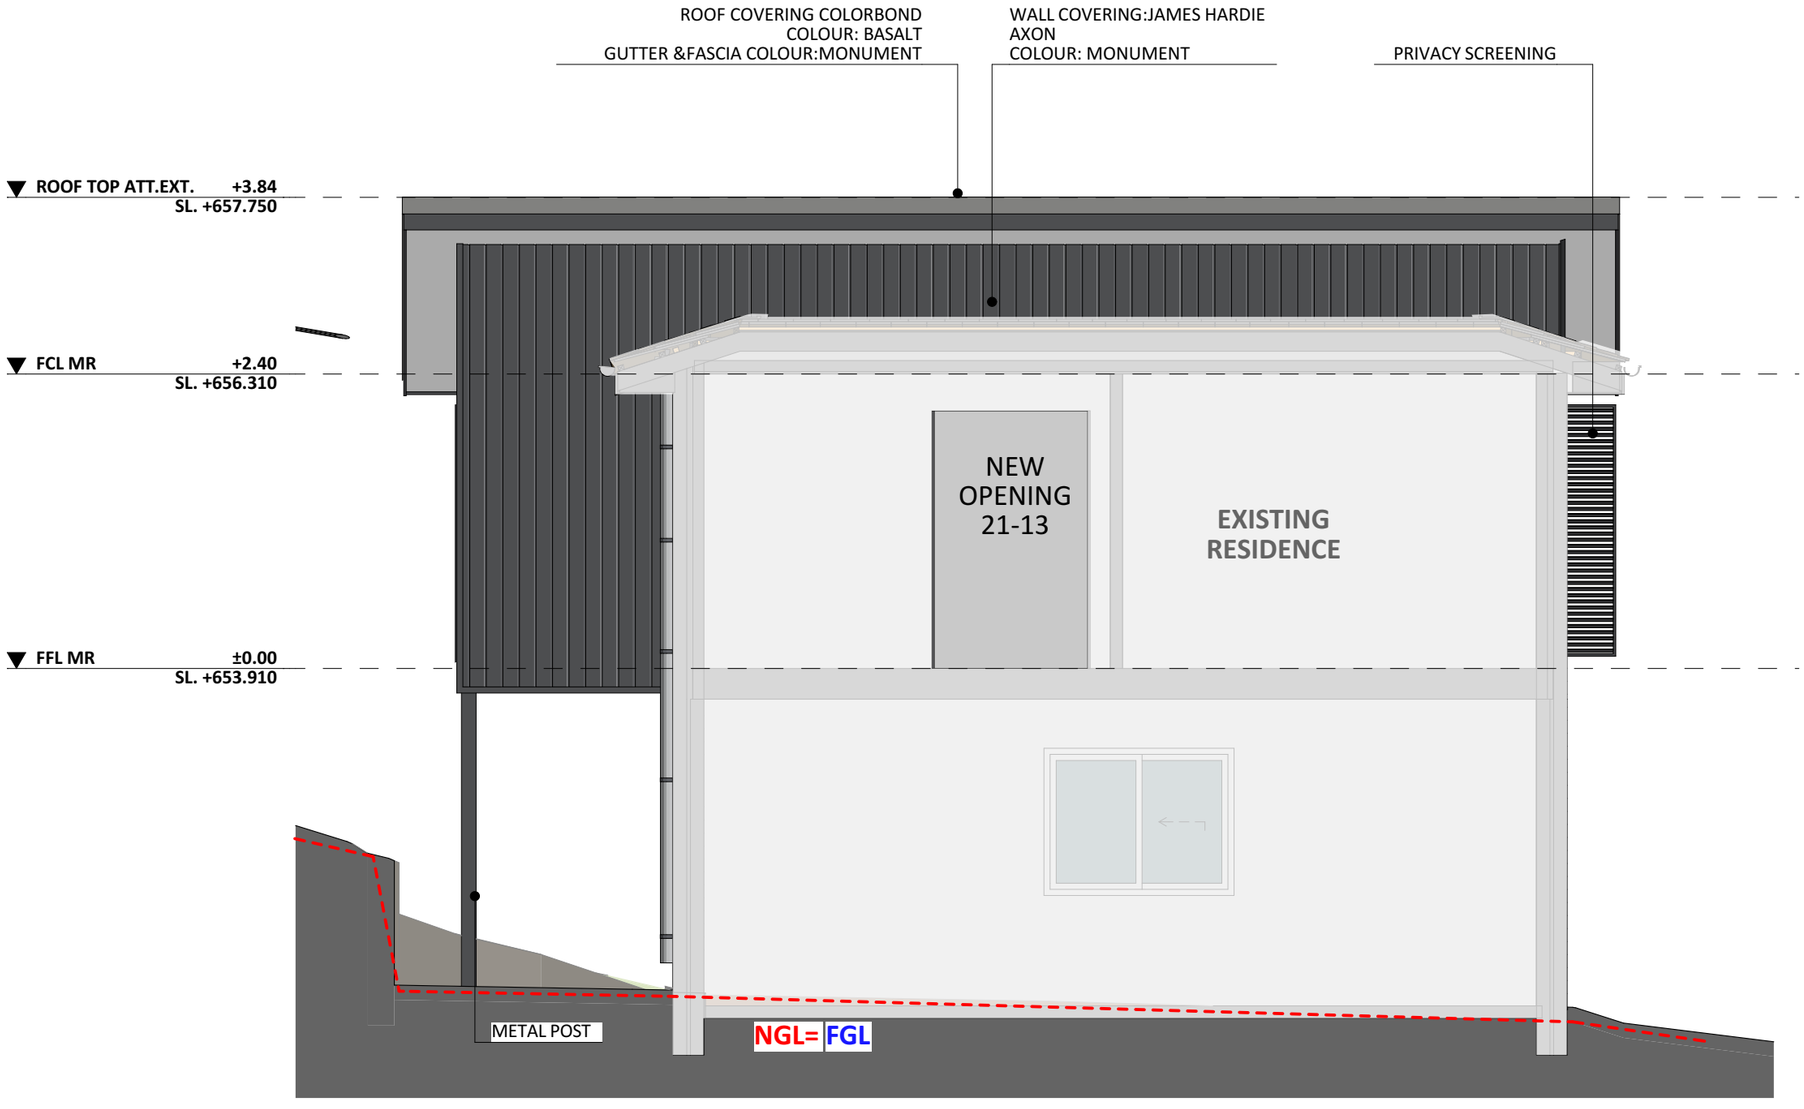

E6 SOUTH - EAST ELEVATION AT.EXT.

FIXED
PRICE
EXTENSIONS