**NOTE:**
**NEW DOORS AND WINDOWS OF LFL**
**ARE PART OF THE RENOVATION PROJECT**
**CHECKLIST NR: 10302**

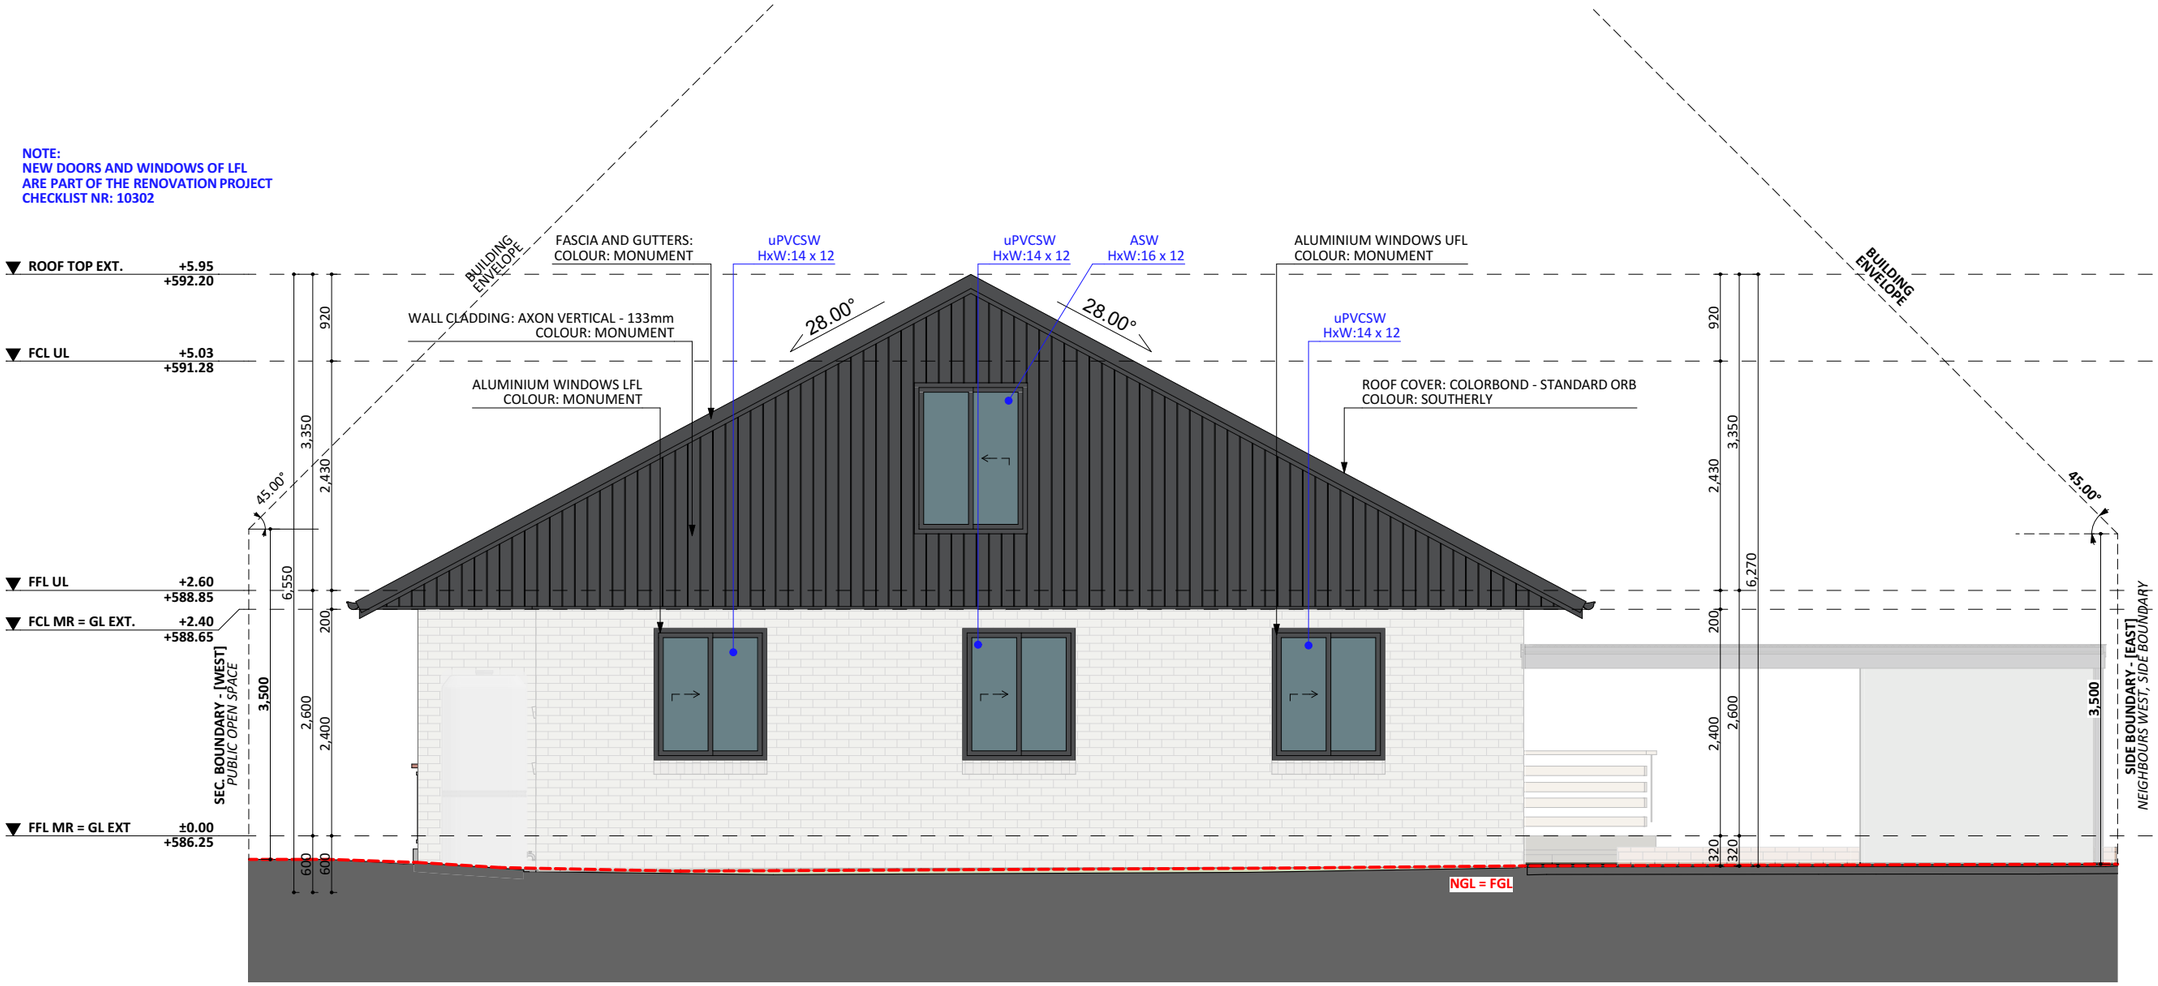


FIXED
PRICE
EXTENSIONS

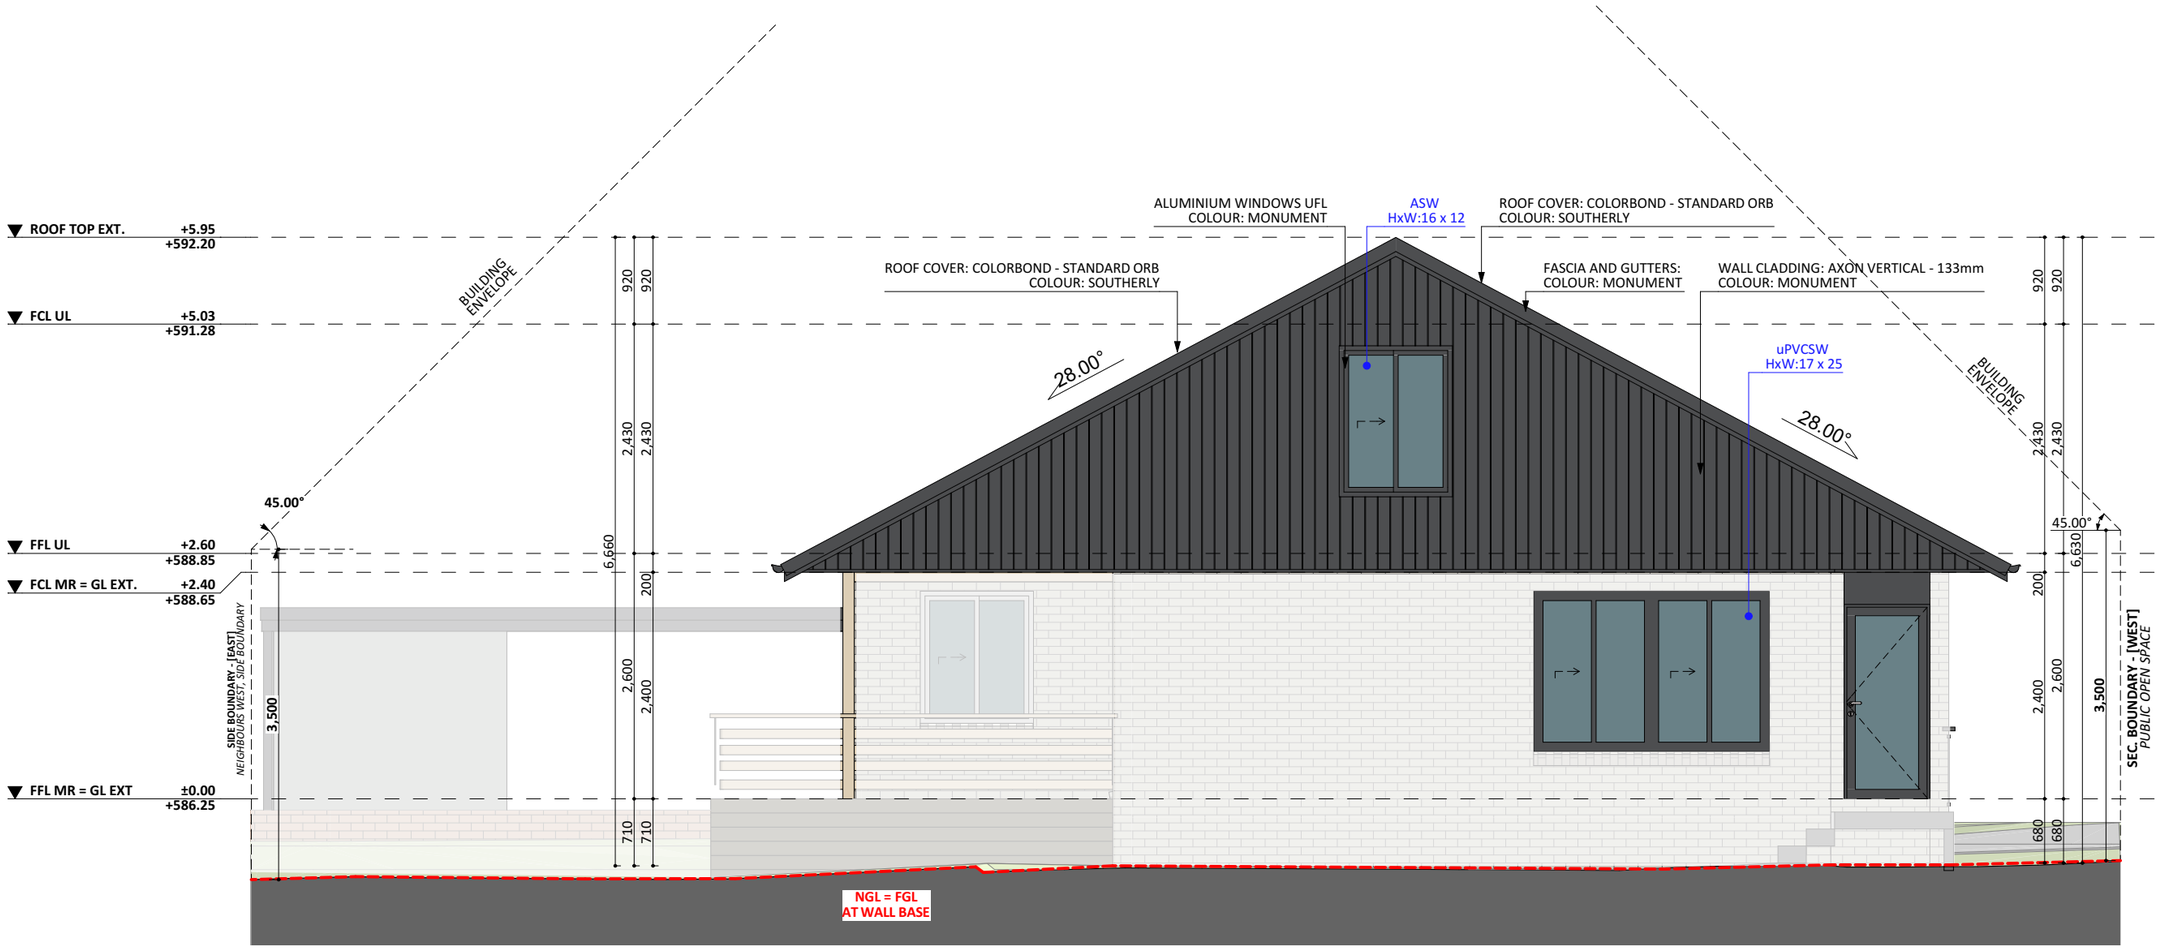


FIXED
PRICE
EXTENSIONS

FIXED
PRICE
EXTENSIONS

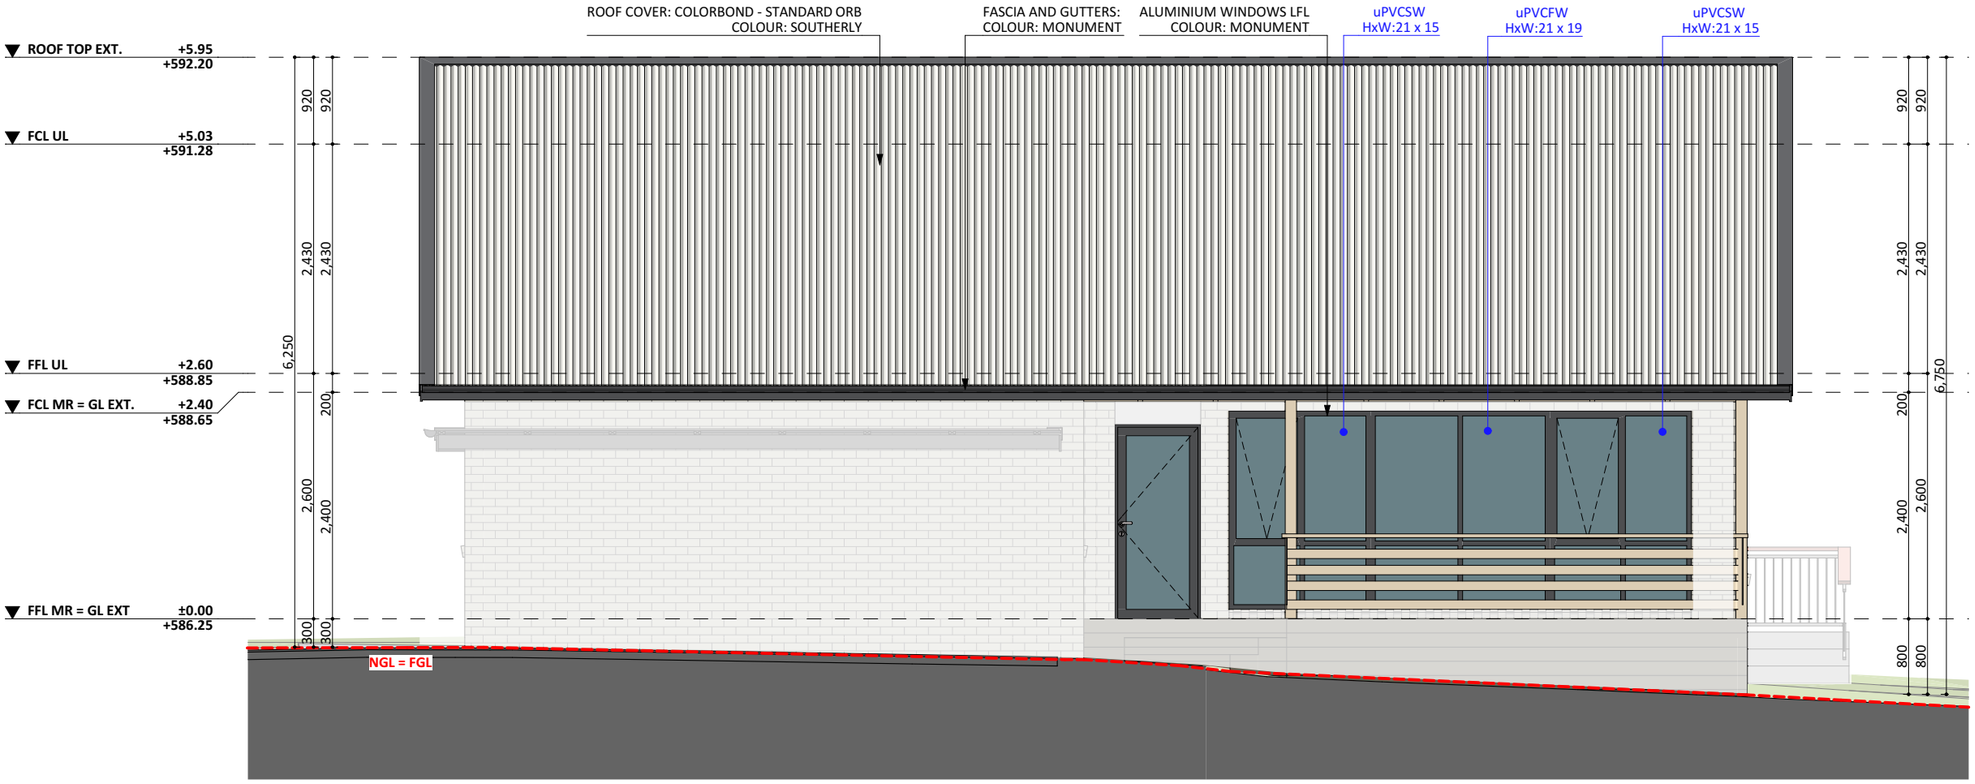


FIXED
PRICE
EXTENSIONS