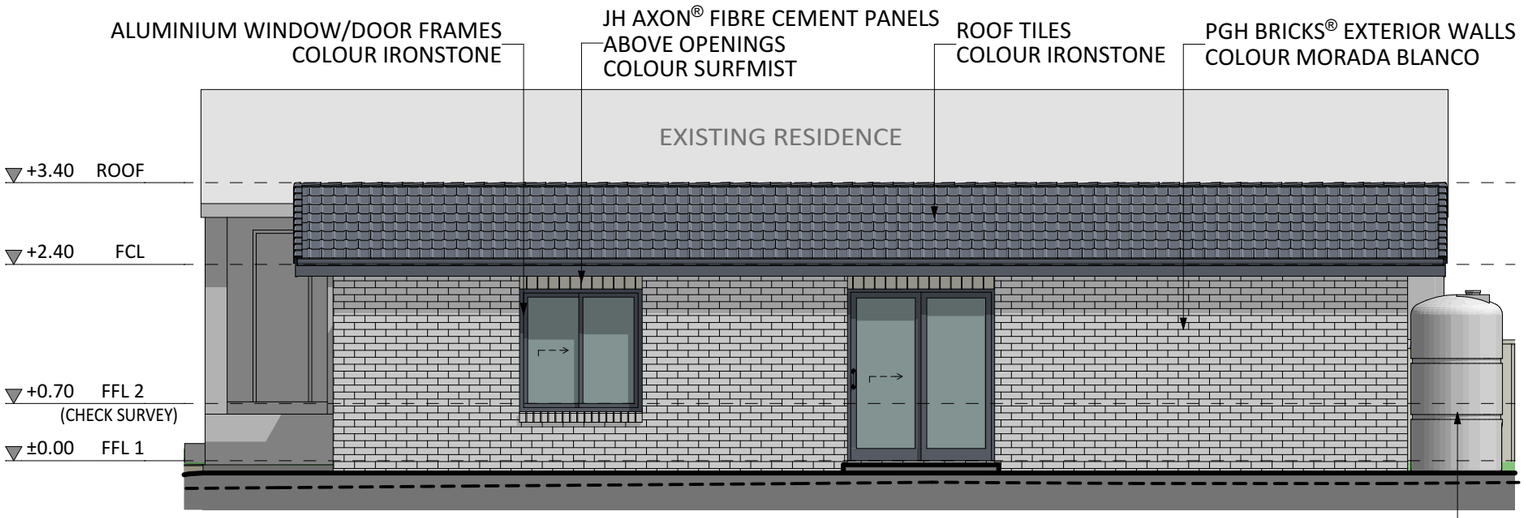


SOUTH-EAST ELEVATION

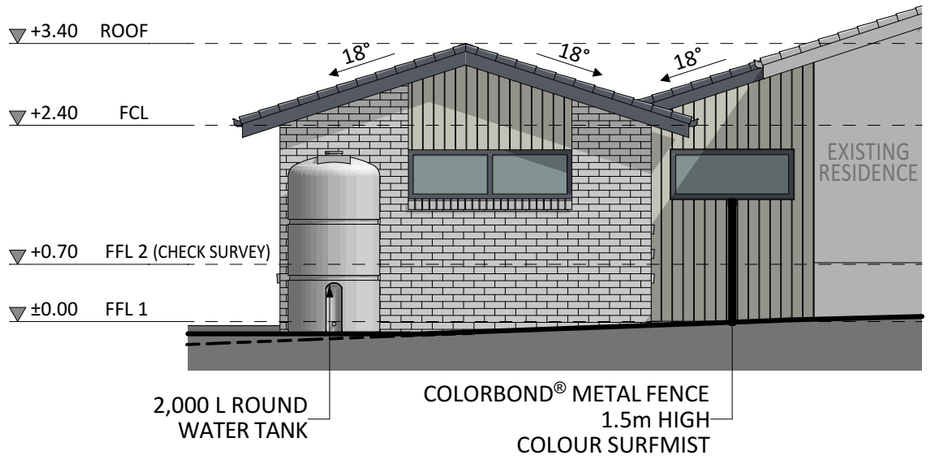


NORTH-EAST ELEVATION

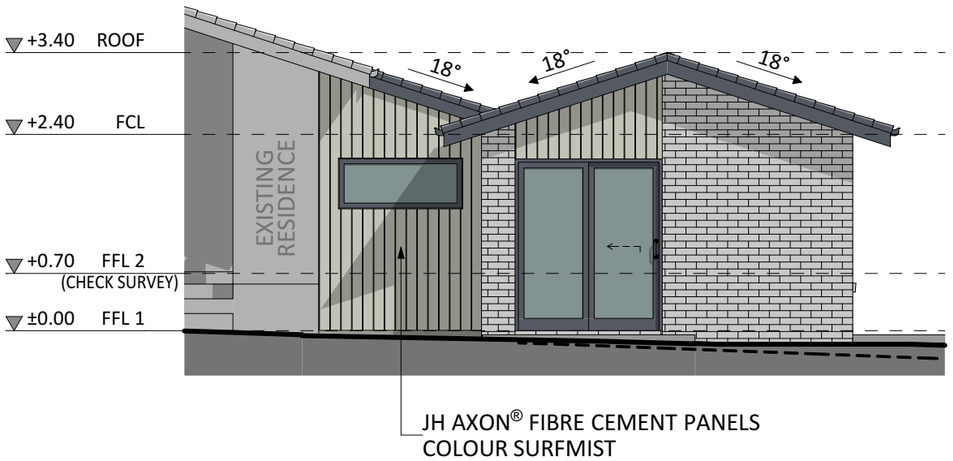


SOUTH-WEST ELEVATION

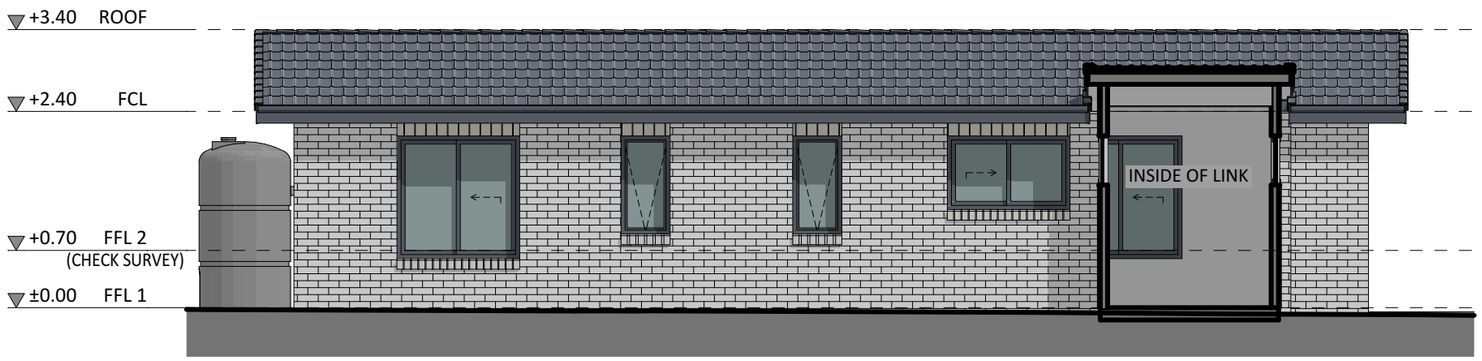


NORTH-WEST ELEVATION

FIXED
PRICE
EXTENSIONS