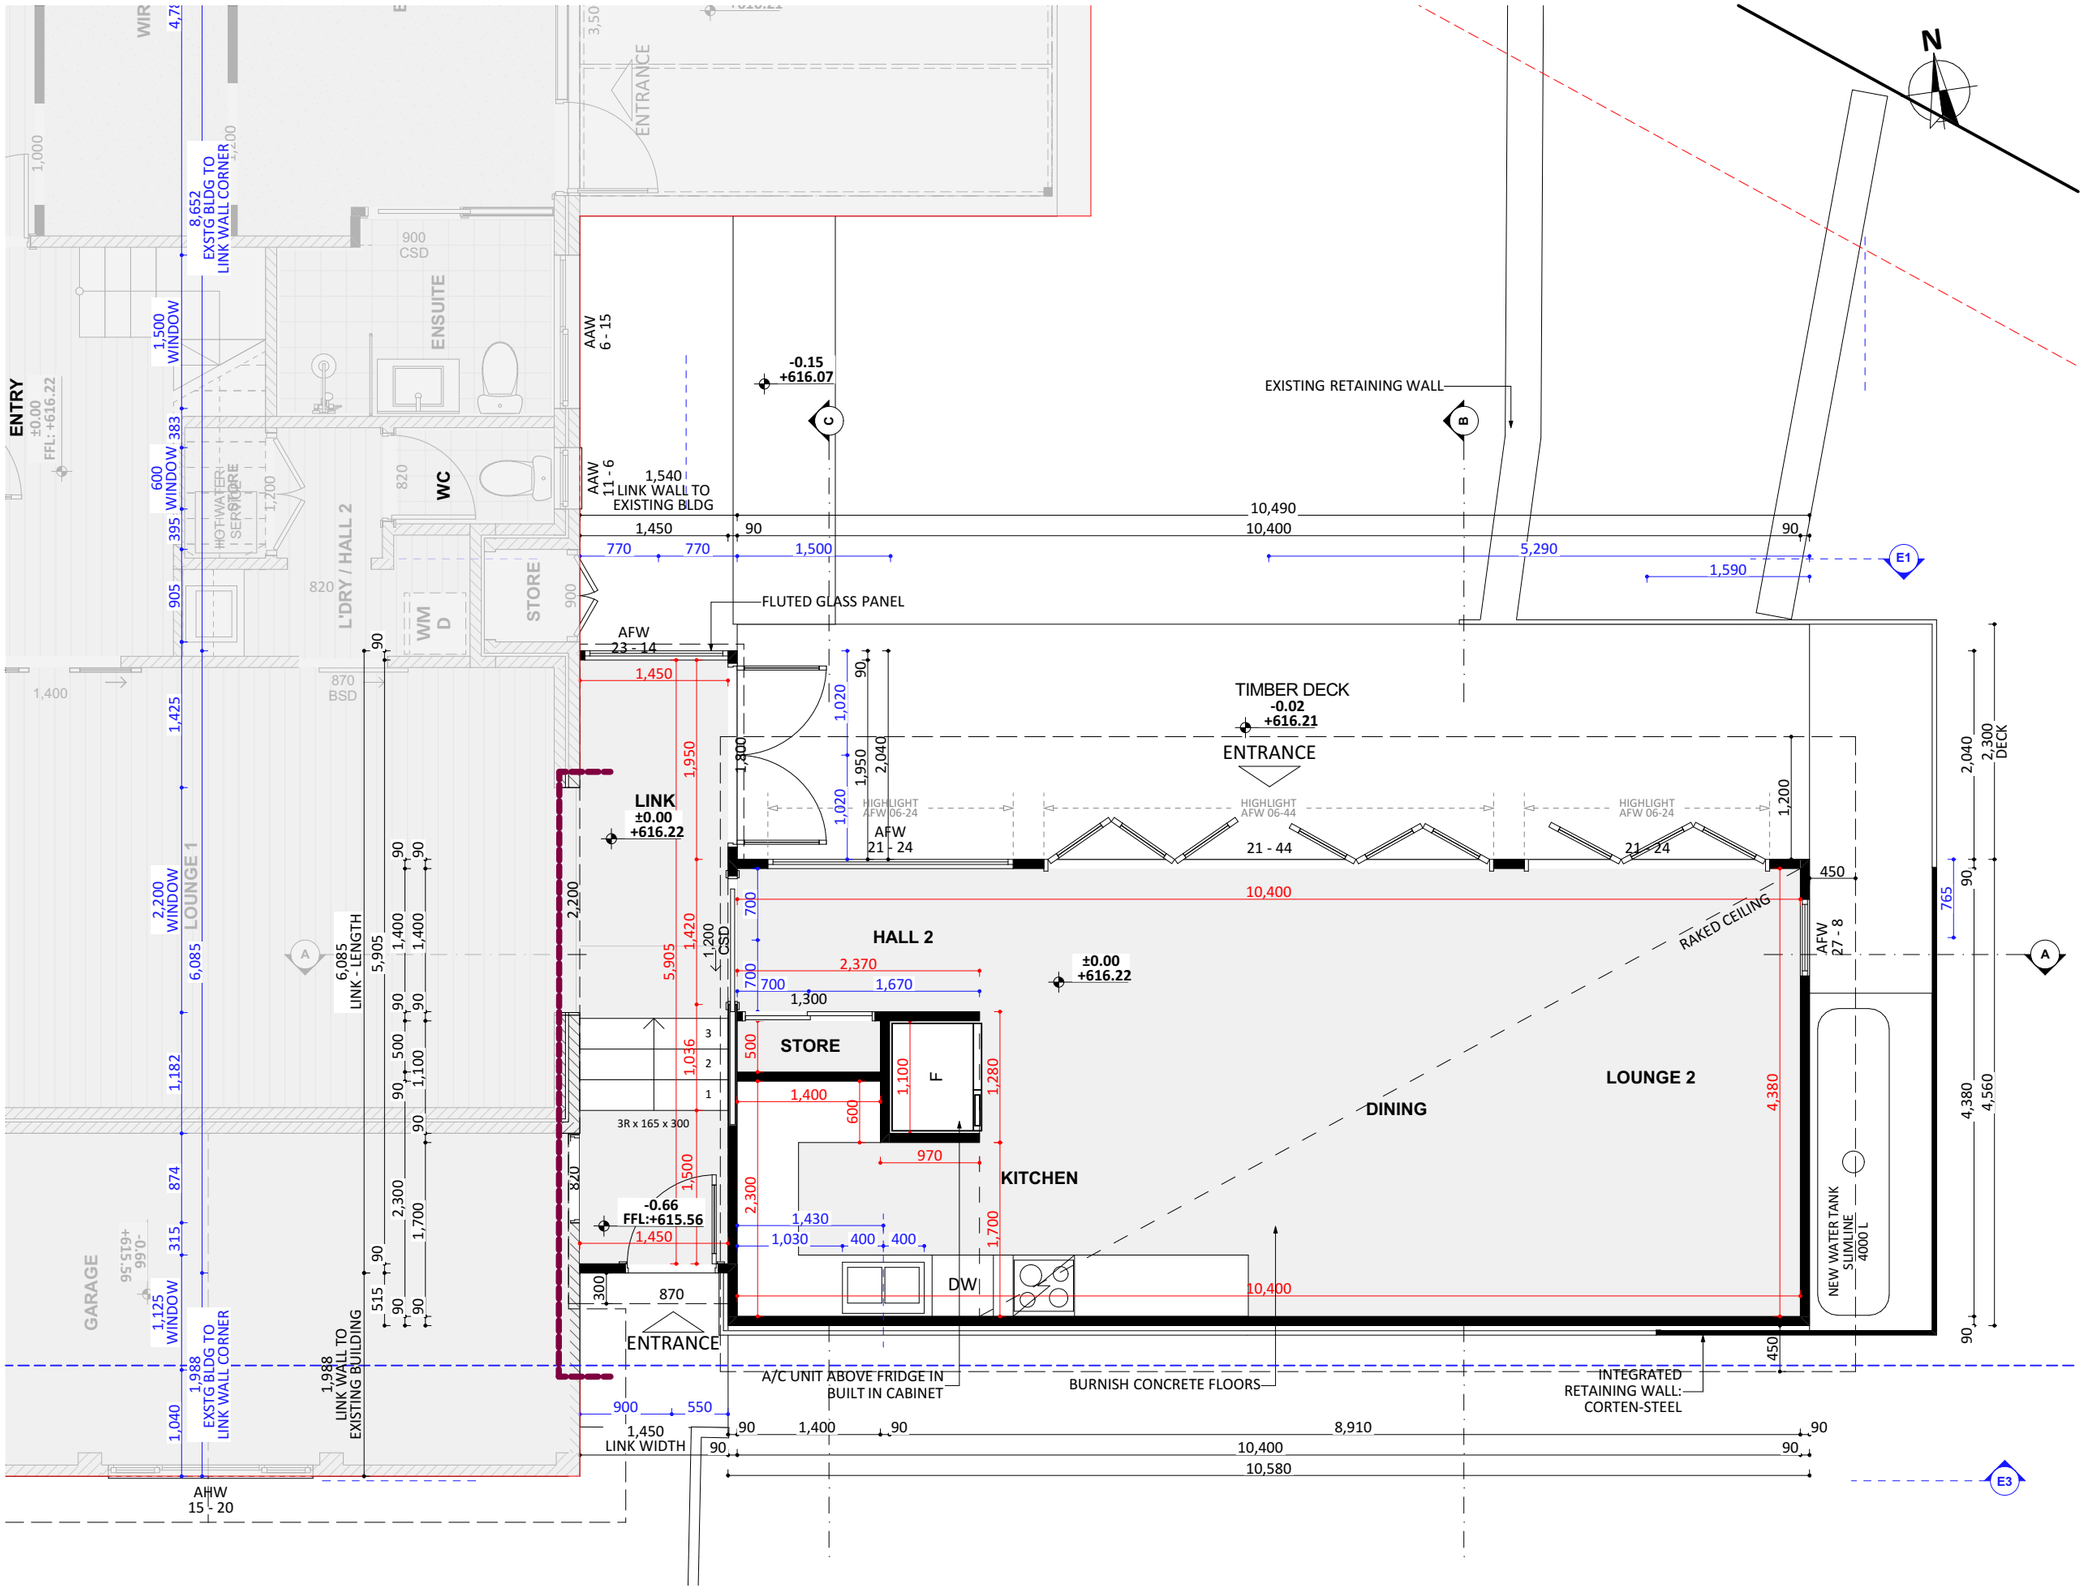

ALL INTERNAL SPACES - CHECKLIST 2

Name	Measured Area
DINING	11.83
HALL 2	7.00
KITCHEN	13.67
LINK	8.56
LOUNGE 2	11.83
STORE	0.70
	53.59 m²

INTERNAL STORAGE SPACE - CHECKLIST 2

Name	Measured Area
STORE	0.70
	0.70 m²

FIXED
PRICE
EXTENSIONS