
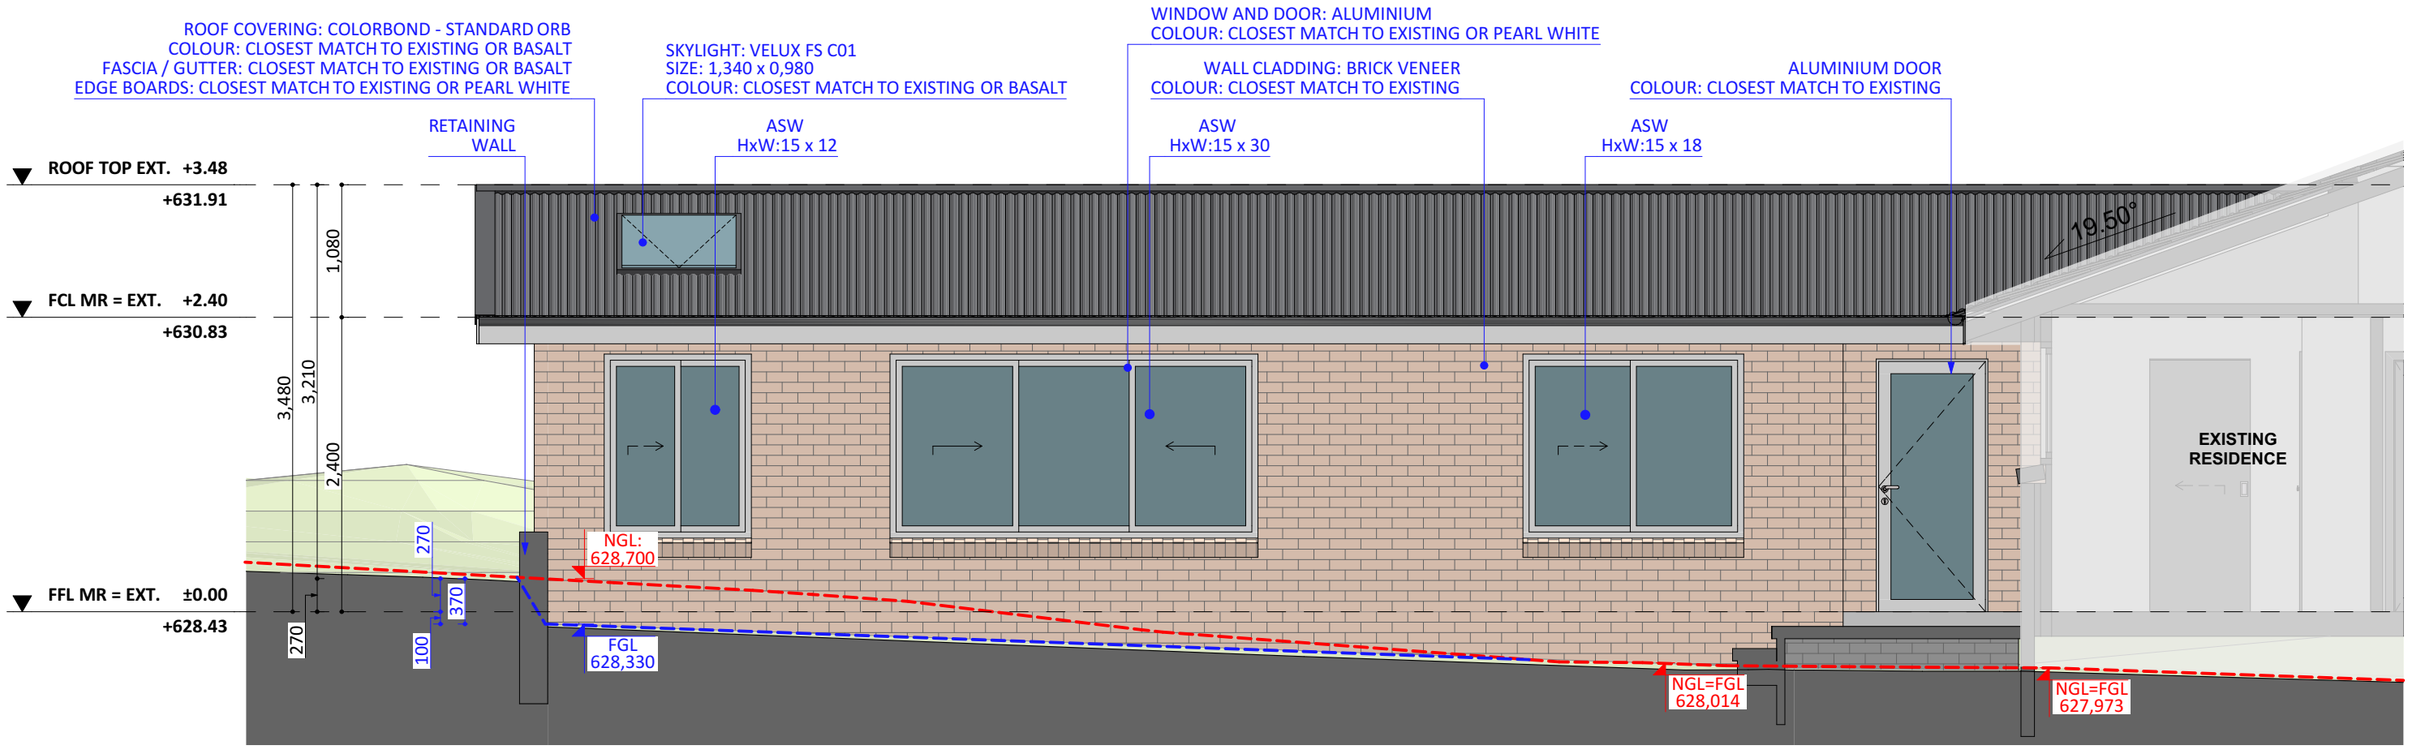



NORTH-EAST ELEV. - EXT.

FIXED
PRICE
EXTENSIONS

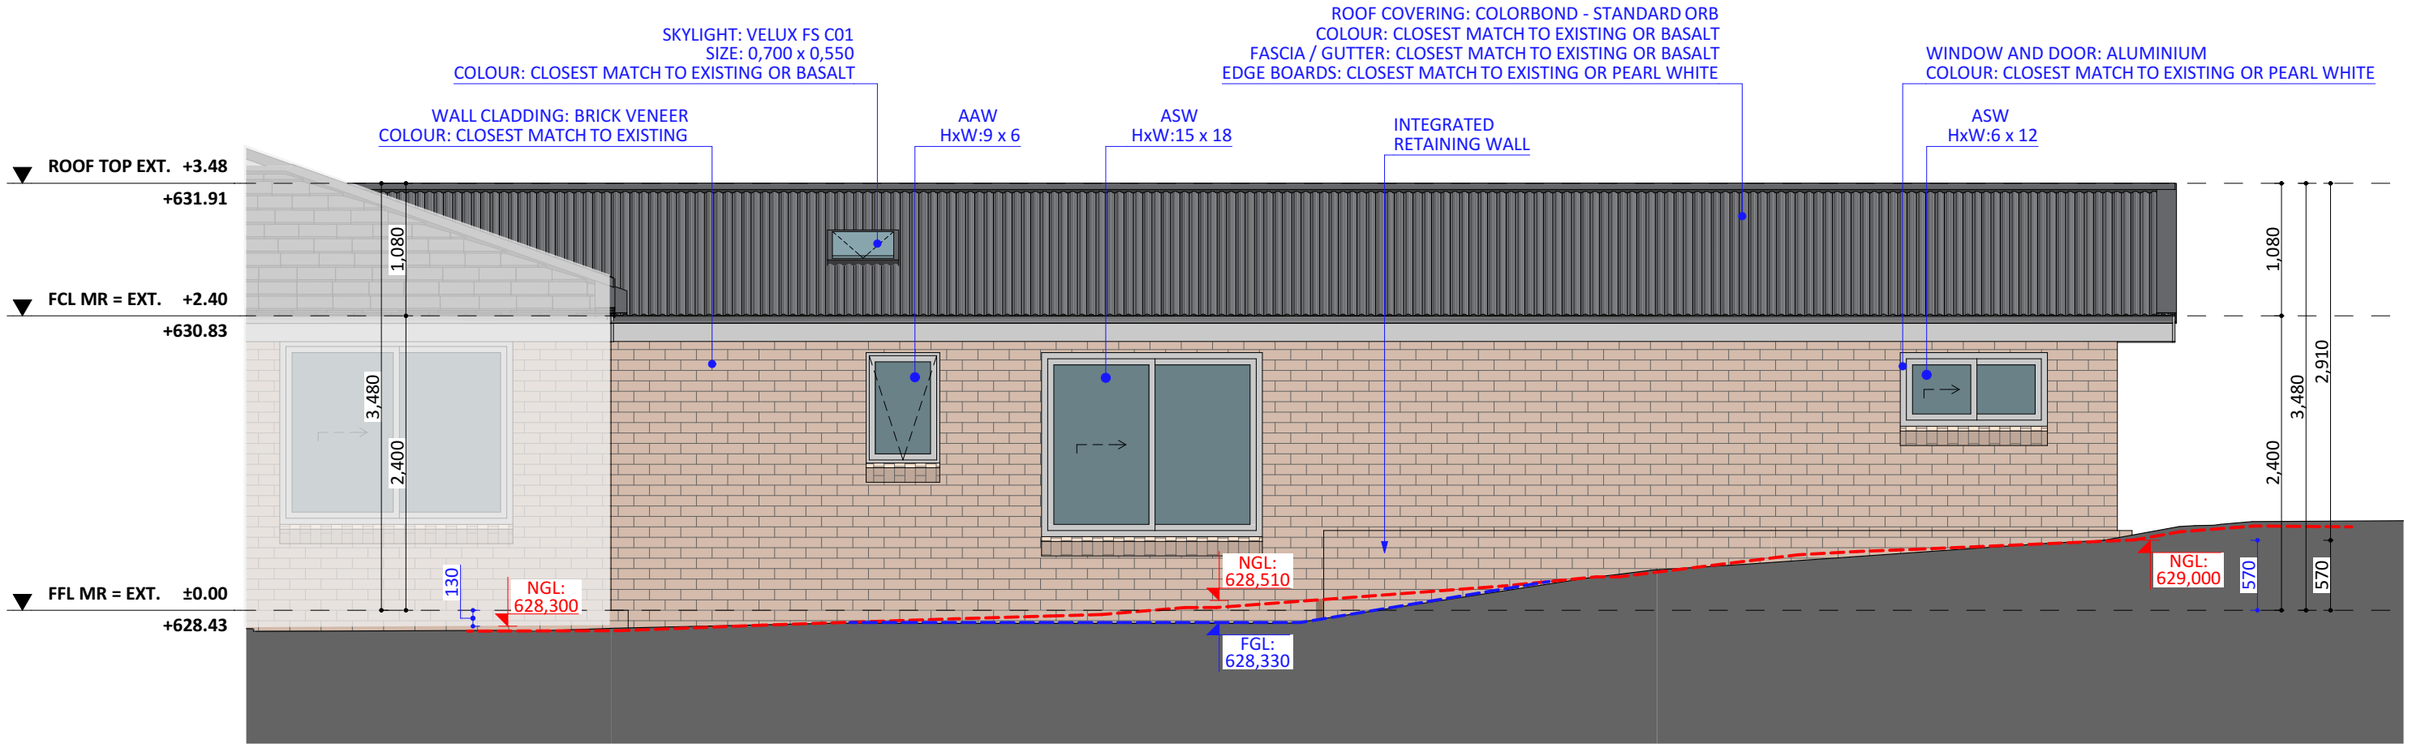


SOUTH-WEST ELEV. - EXT.

FIXED
PRICE
EXTENSIONS

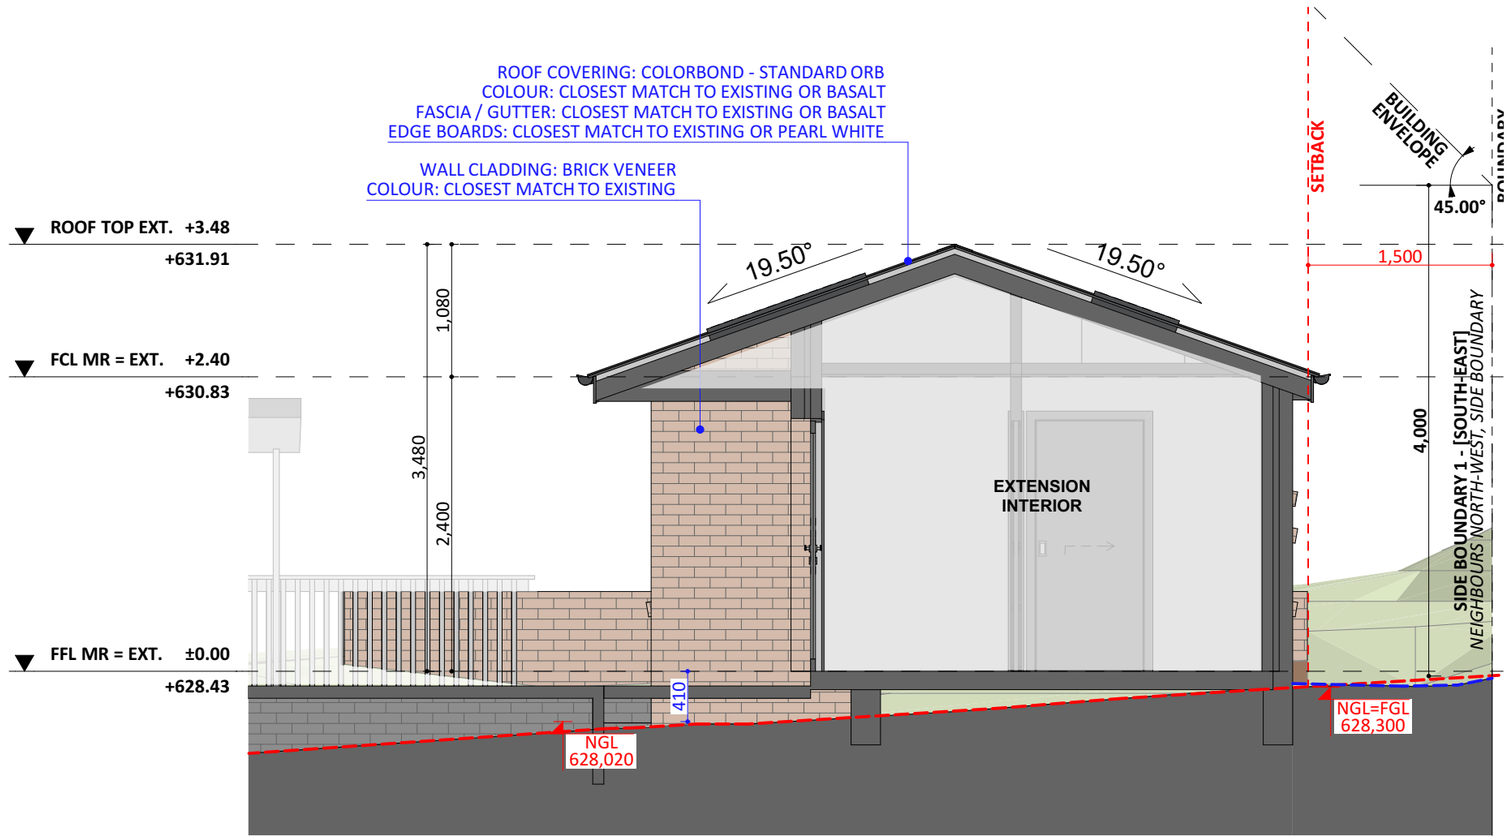

NORTH-WEST ELEV. - EXT.

FIXED
PRICE
EXTENSIONS

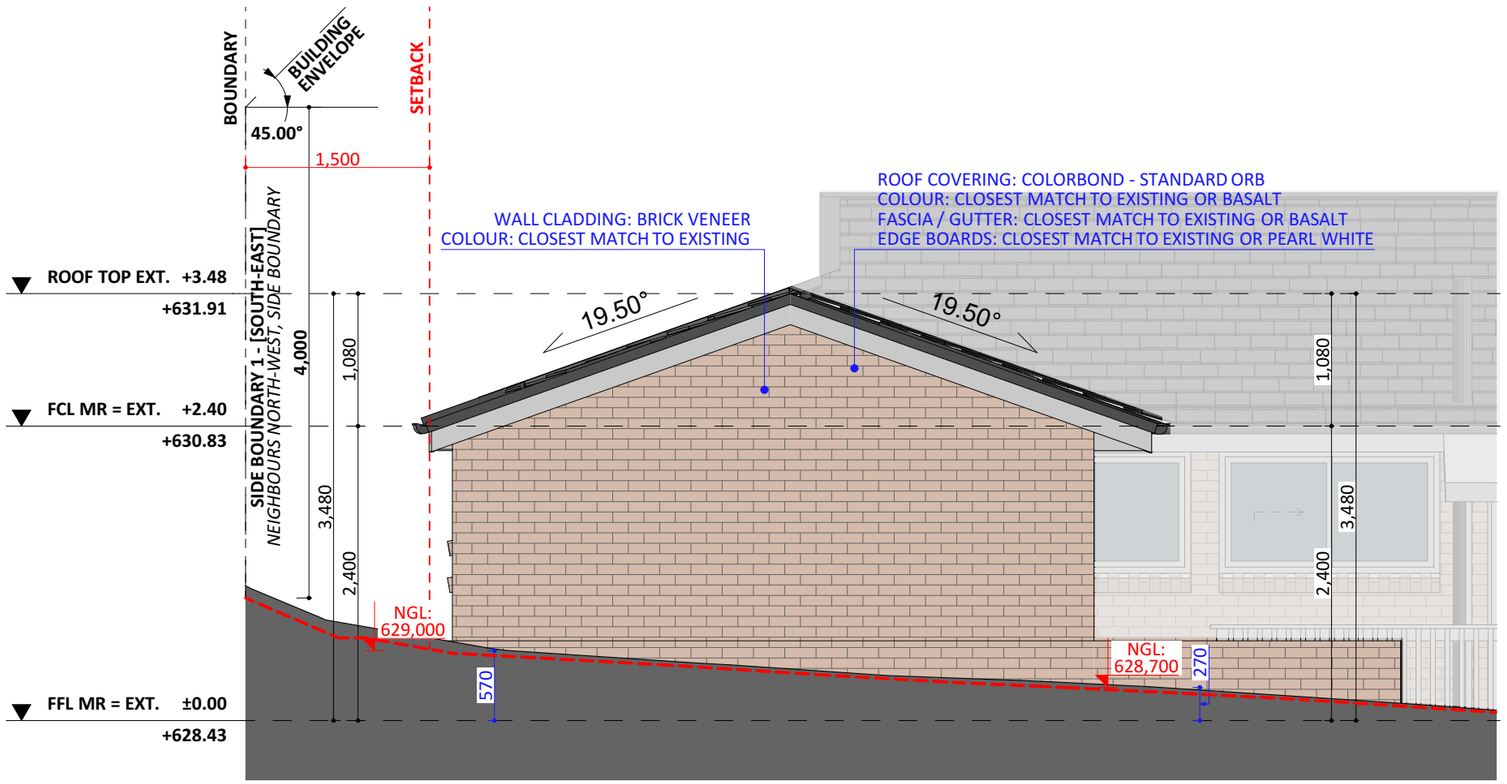

SOUTH-EAST ELEV. - EXT.

FIXED
PRICE
EXTENSIONS