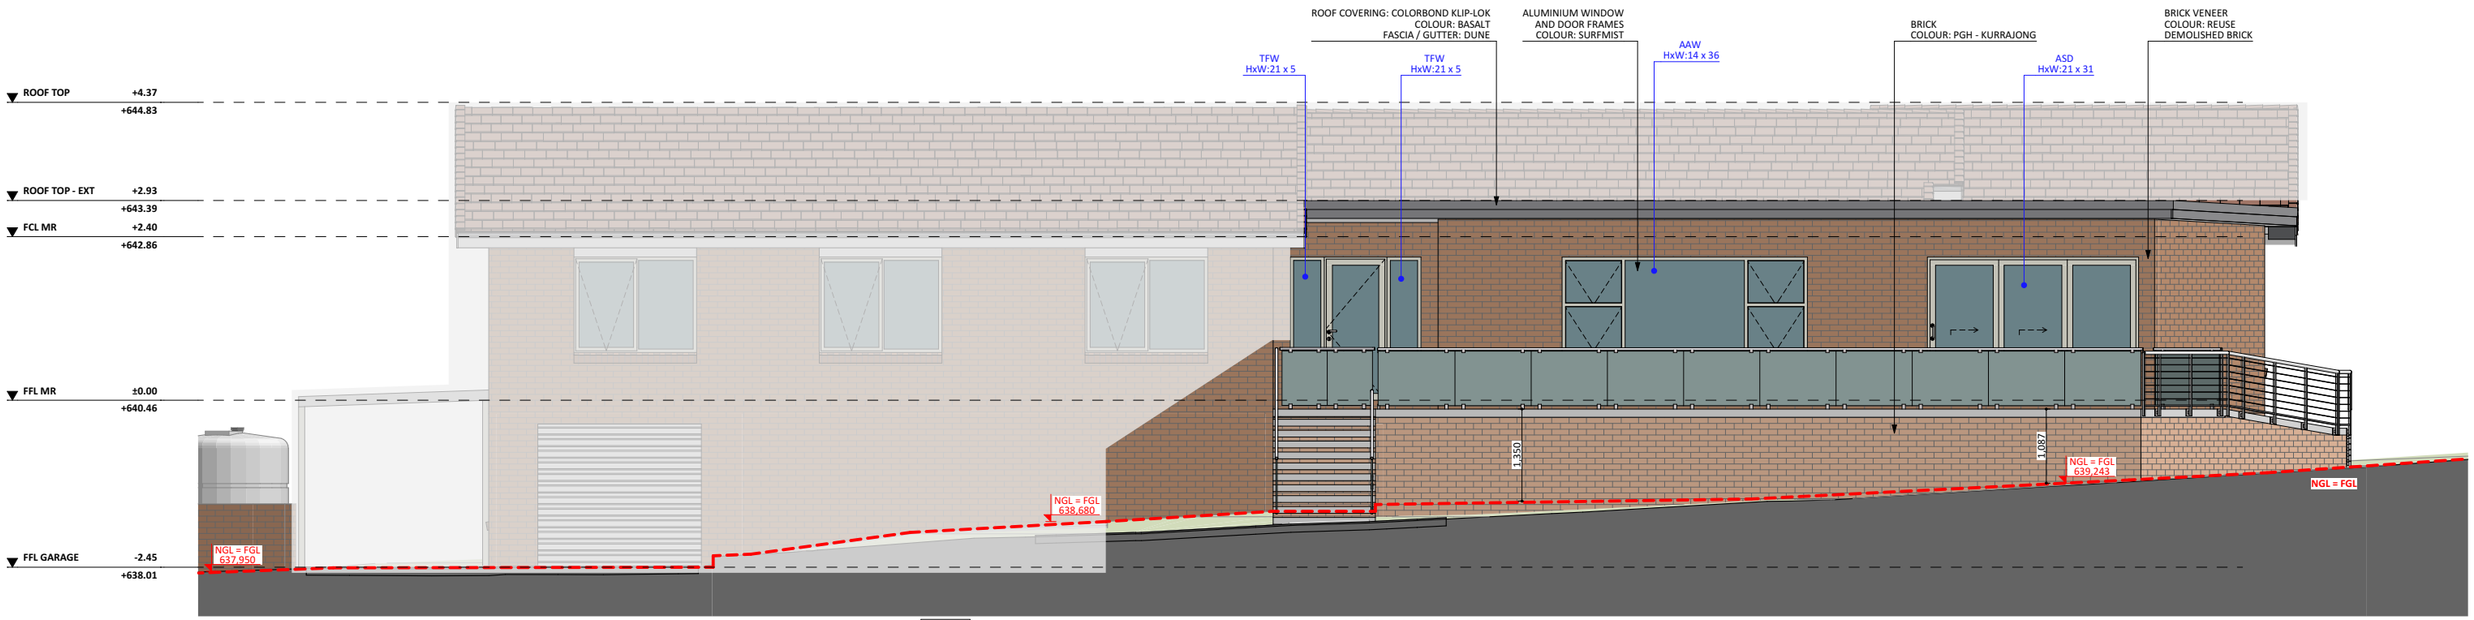

5.E1

NORTH ELEVATION
1:90

FIXED
PRICE
EXTENSIONS

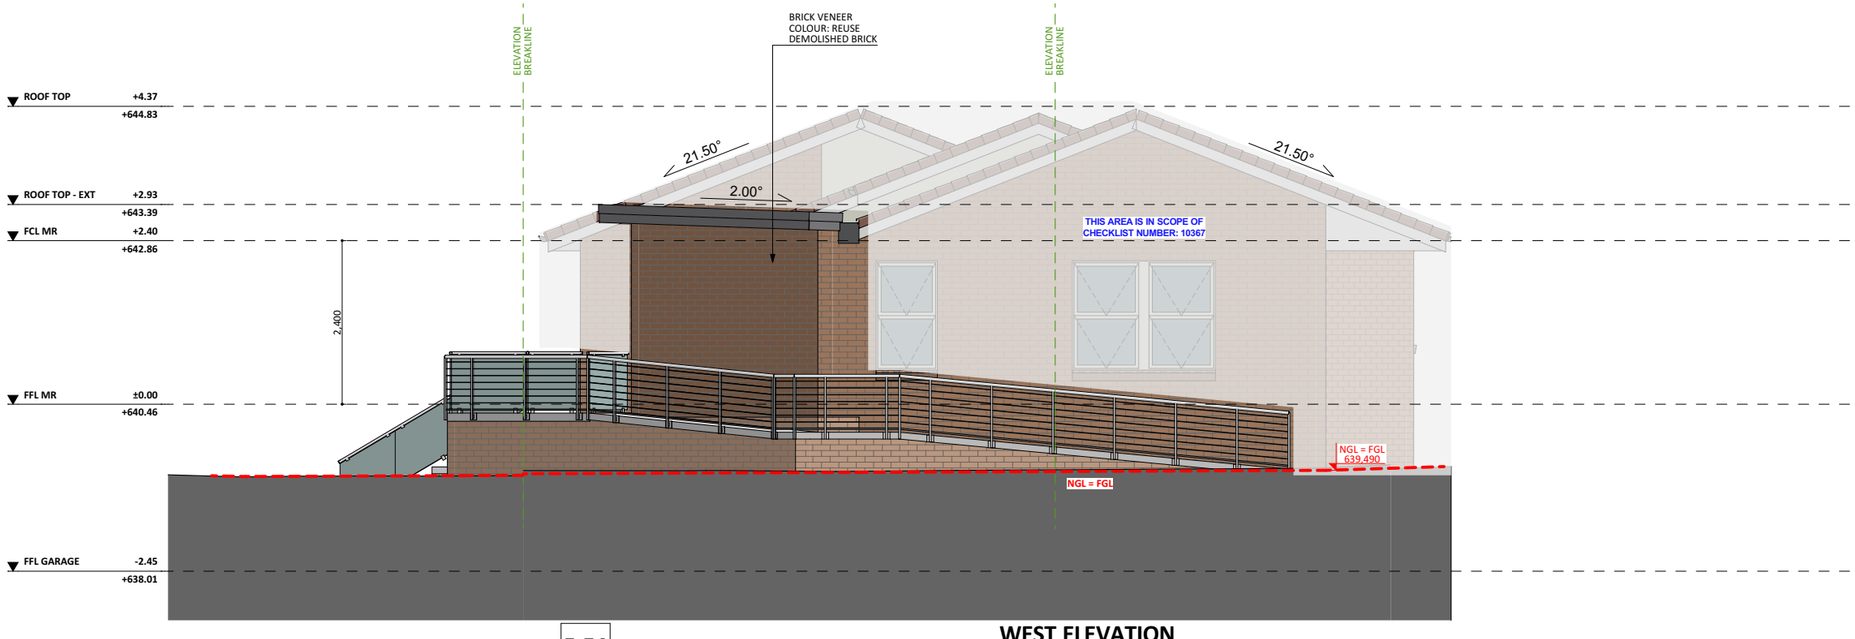

5.E4

WEST ELEVATION
1:90

FIXED
PRICE
EXTENSIONS