
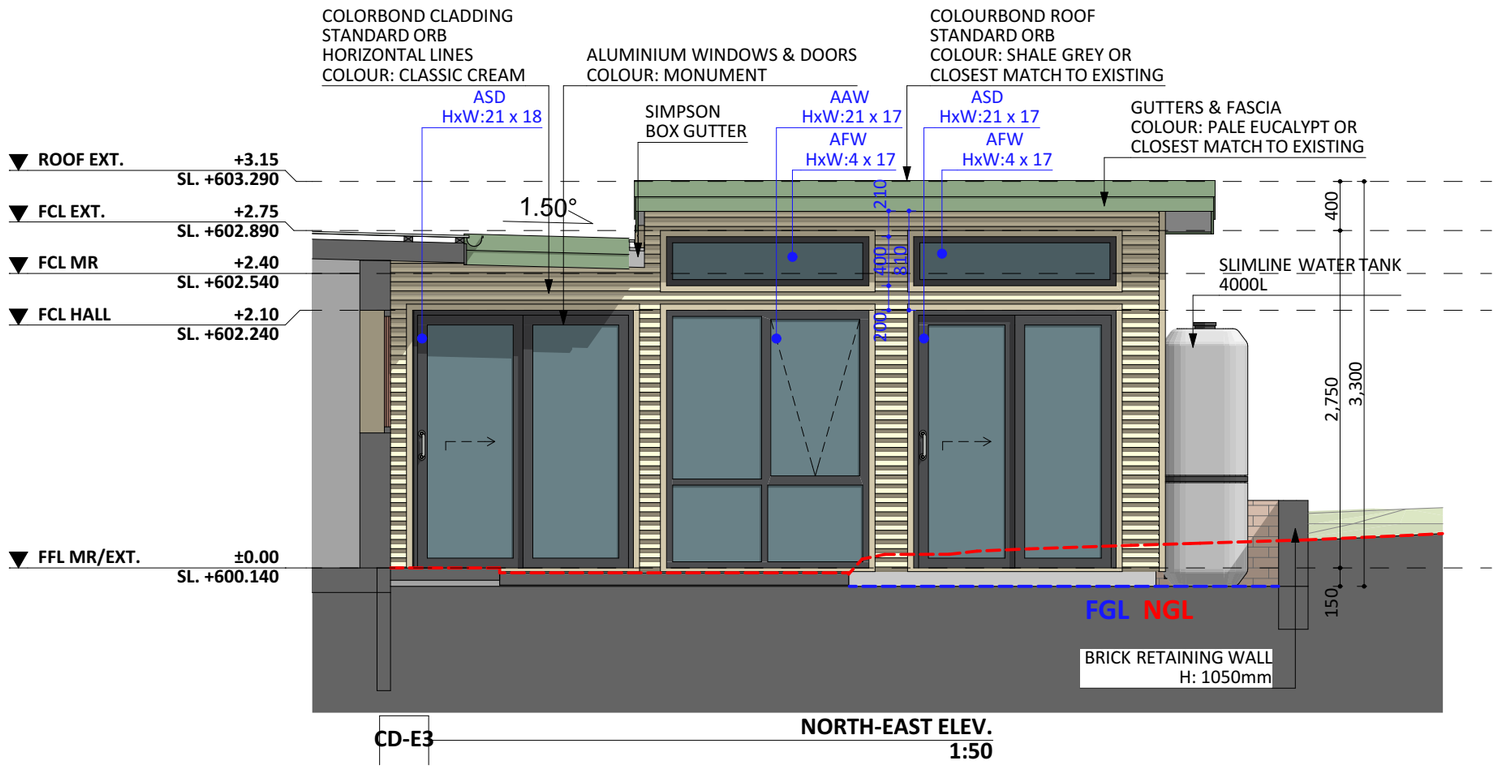




FIXED
PRICE
EXTENSIONS

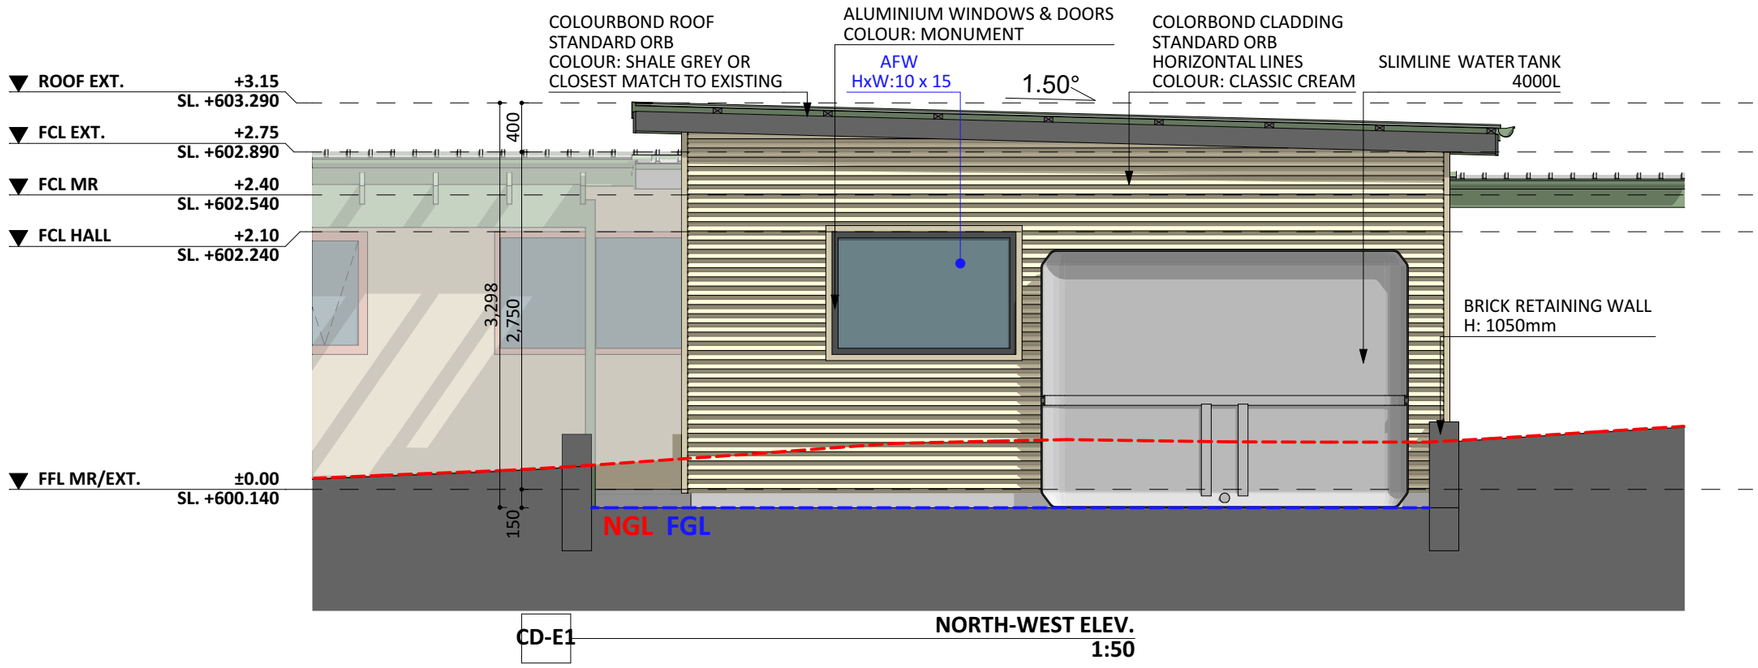


CD-E1

**NORTH-WEST ELEV.**
**1:50**


FIXED
PRICE
EXTENSIONS

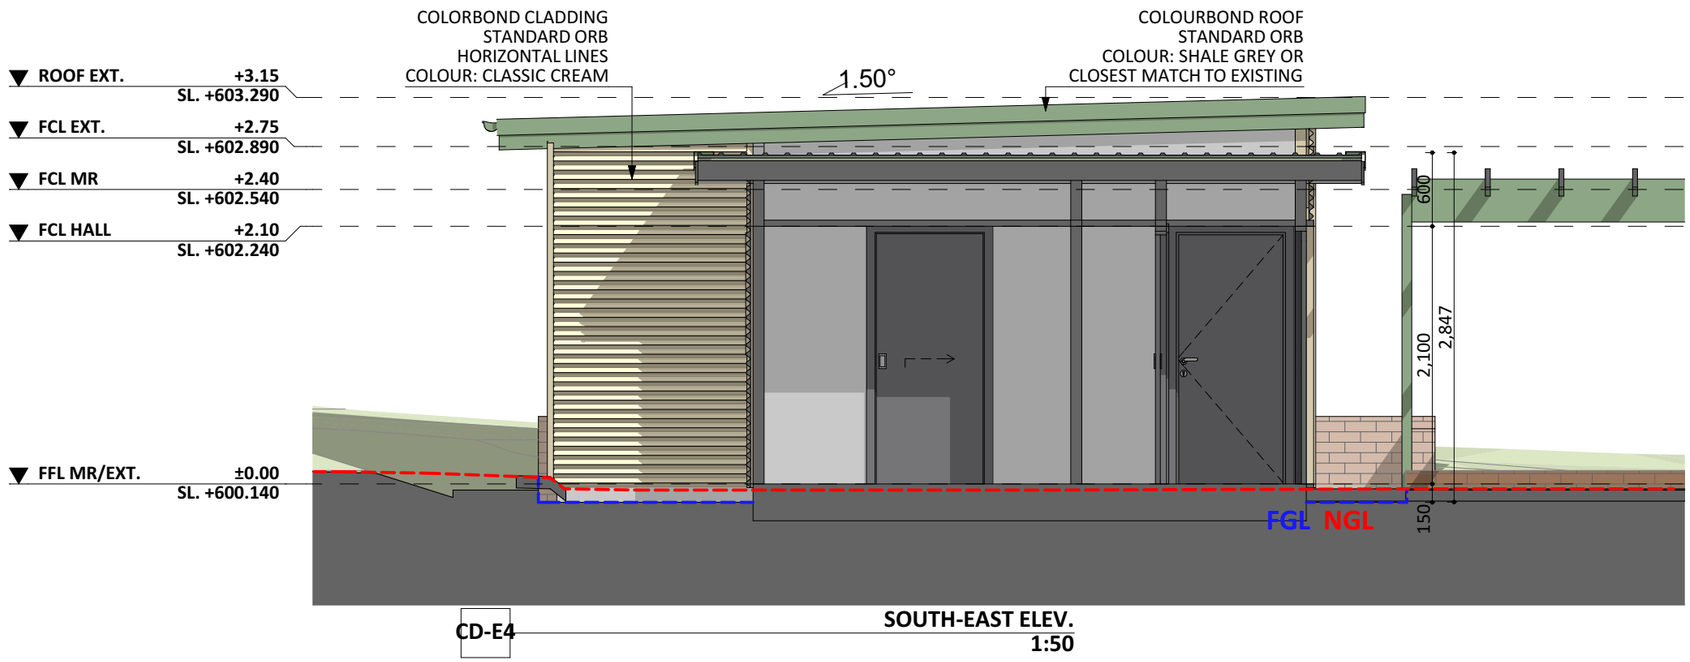


CD-E4

**SOUTH-EAST ELEV.**
**1:50**

FIXED
PRICE
EXTENSIONS

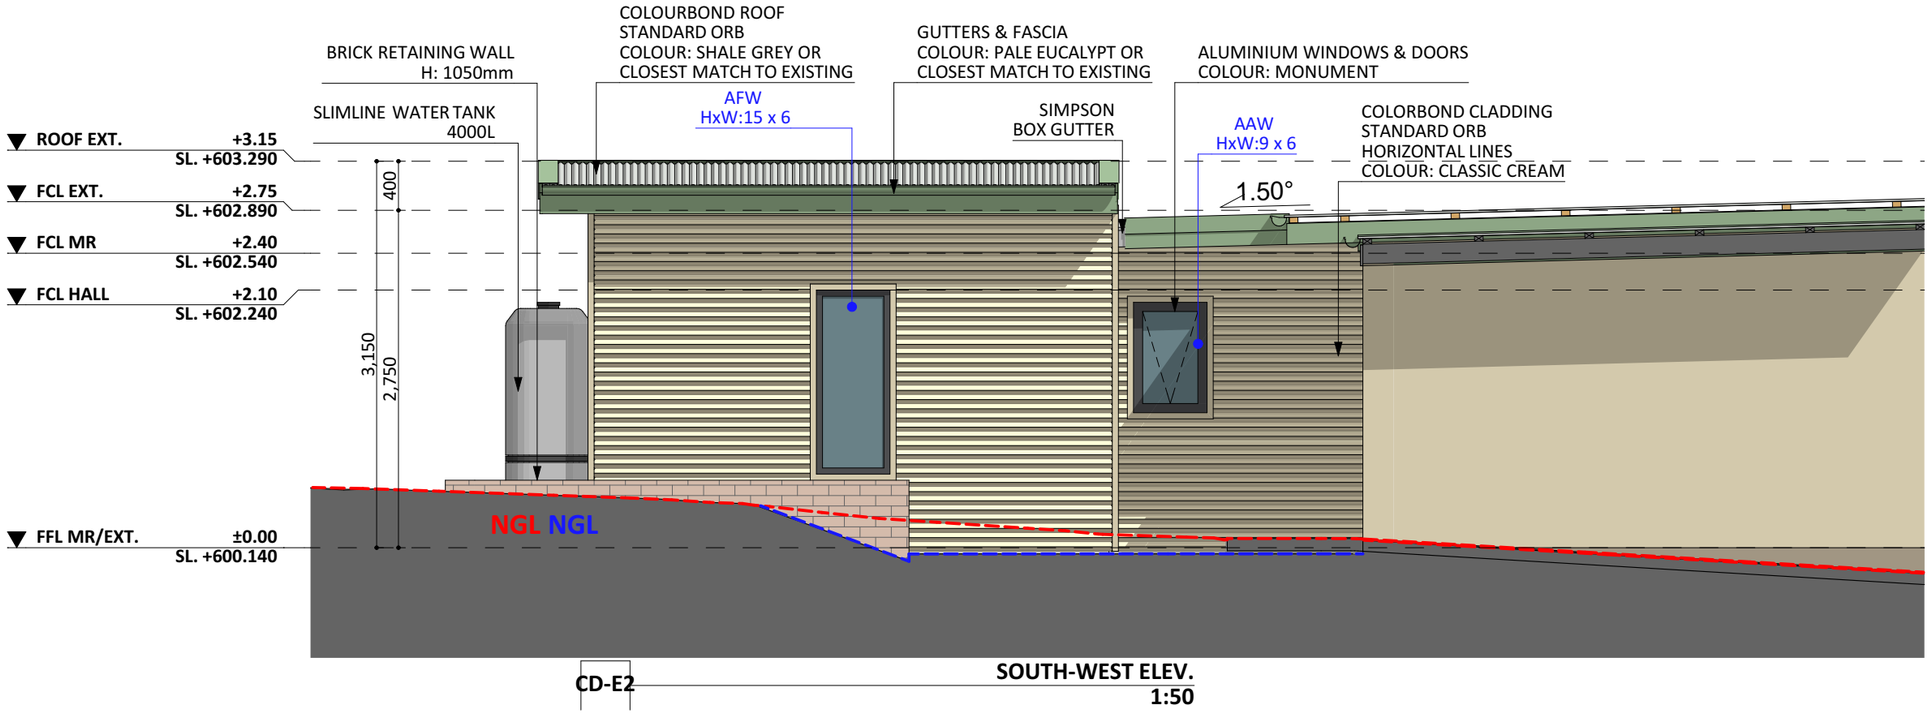


CD-E2

**SOUTH-WEST ELEV.**
**1:50**

FIXED
PRICE
EXTENSIONS