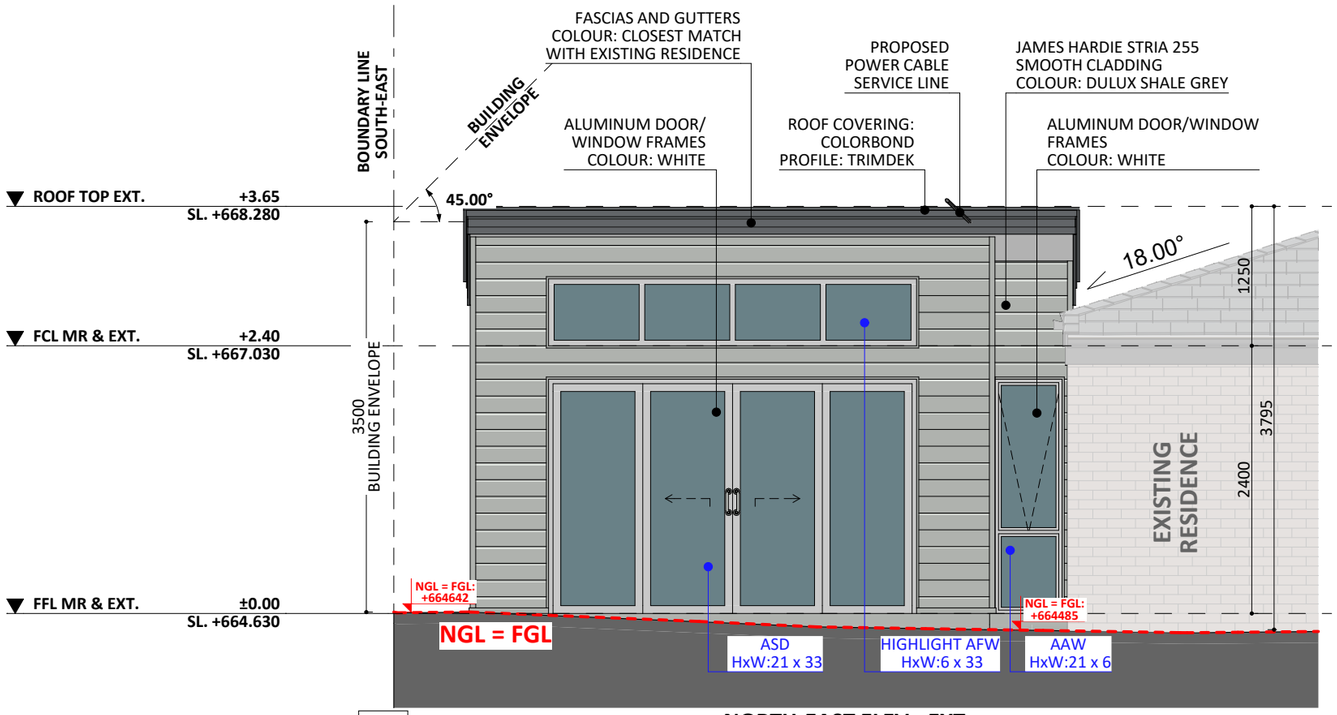

E1 NORTH-EAST ELEV.- EXT.
1:55

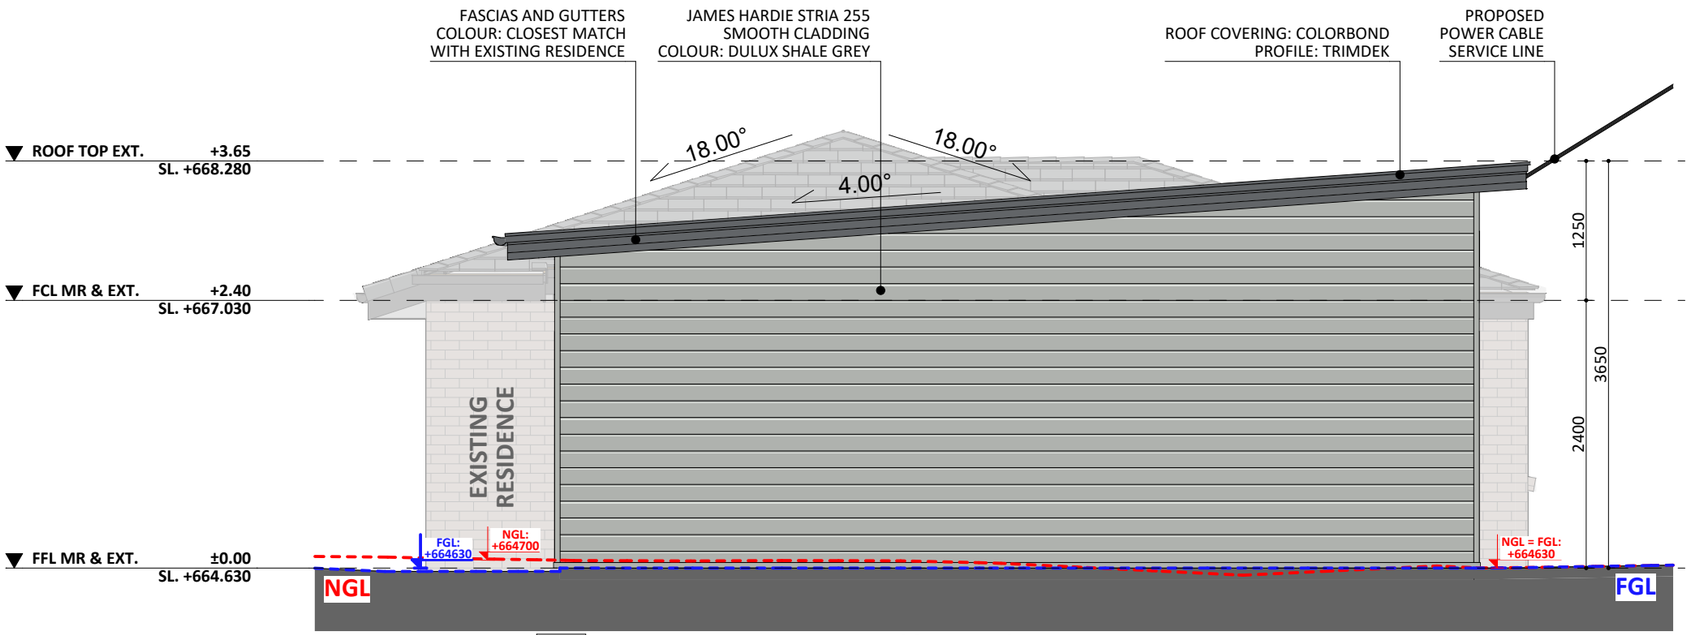

E2 SOUTH-EAST ELEV. - EXT.
1:55

FIXED
PRICE
EXTENSIONS

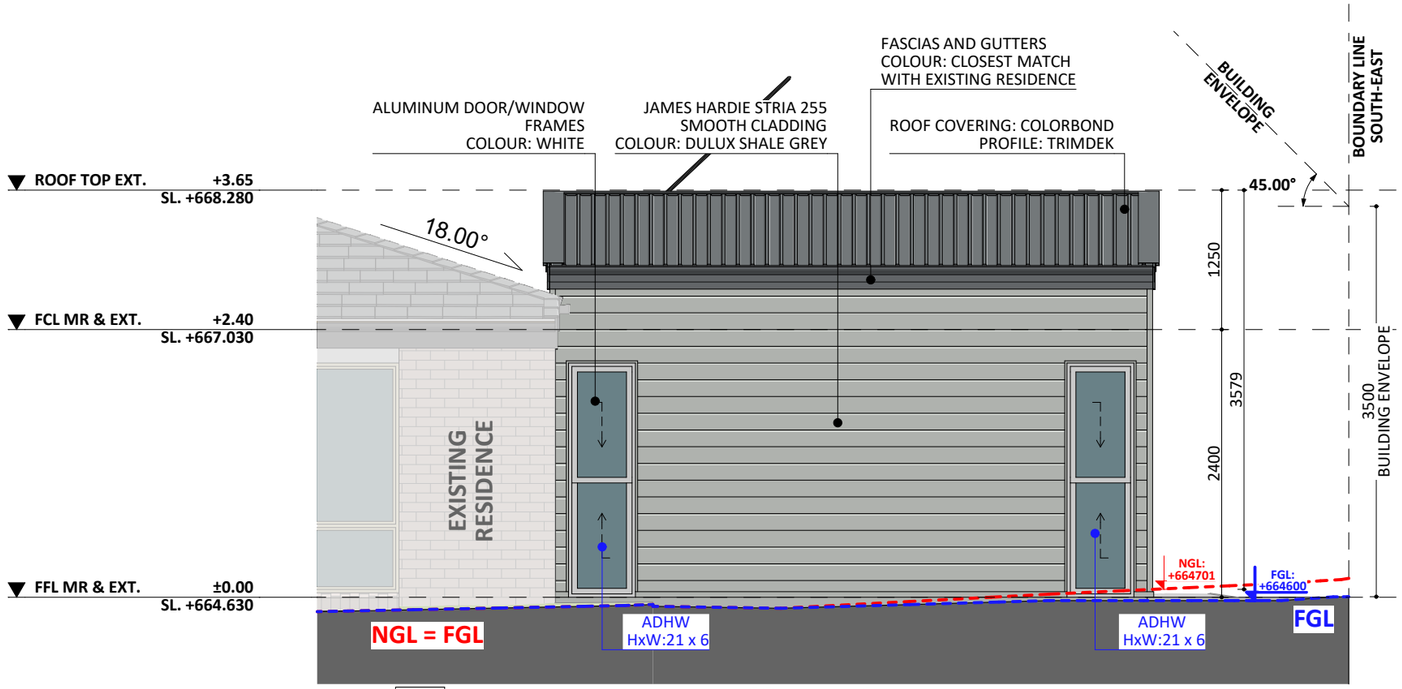

E3 SOUTH-WEST ELEV. - EXT.
1:55

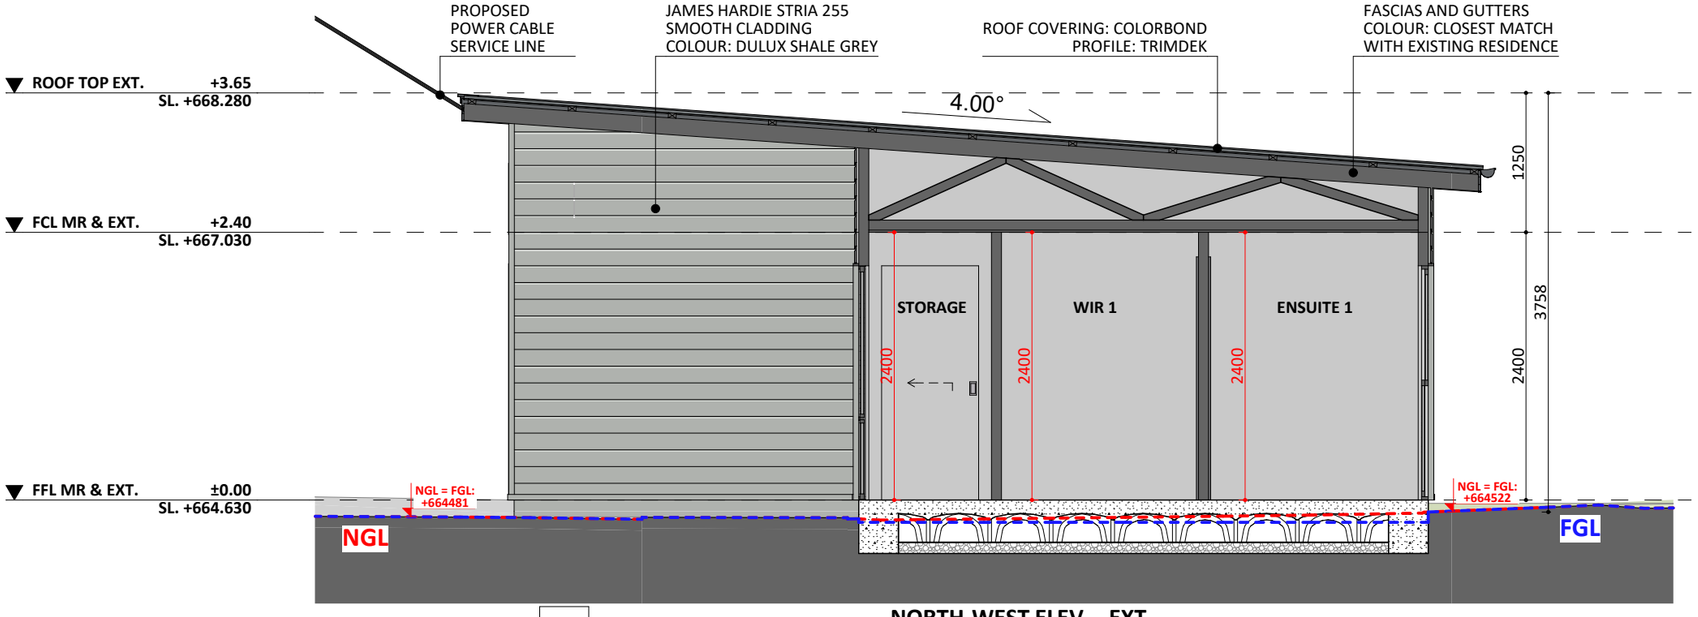

E4 NORTH-WEST ELEV. - EXT.
1:55

FIXED
PRICE
EXTENSIONS