FIXED
PRICE
EXTENSIONS

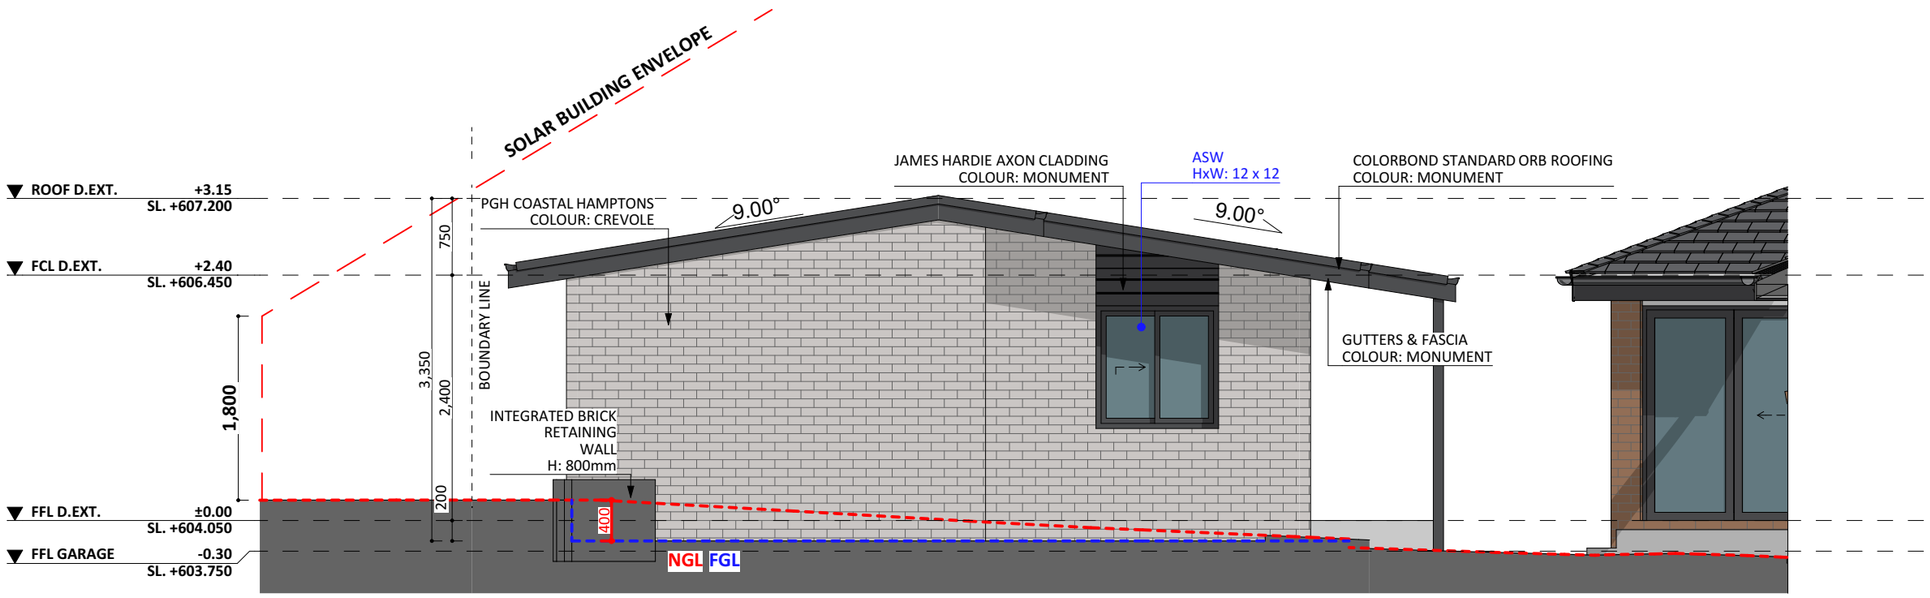

SOUTH-EAST ELEV. **1:60**

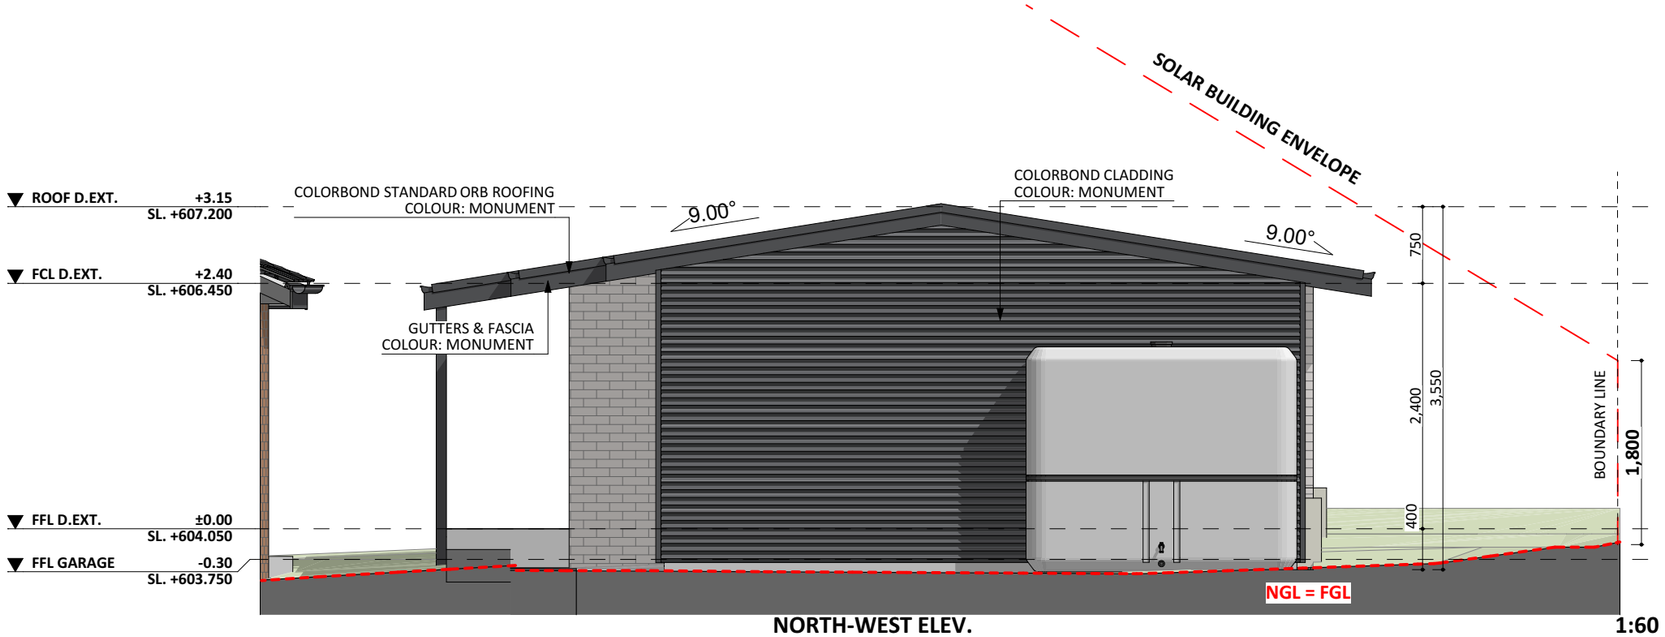

NORTH-WEST ELEV. **1:60**

FIXED
PRICE
EXTENSIONS