
ALL INTERNAL SPACES - CHECKLIST 1	
Name	**Measured Area**
BED 2	2.97
BED 3	3.08
KITCHEN	9.19
TOTAL	**15.24 m²**

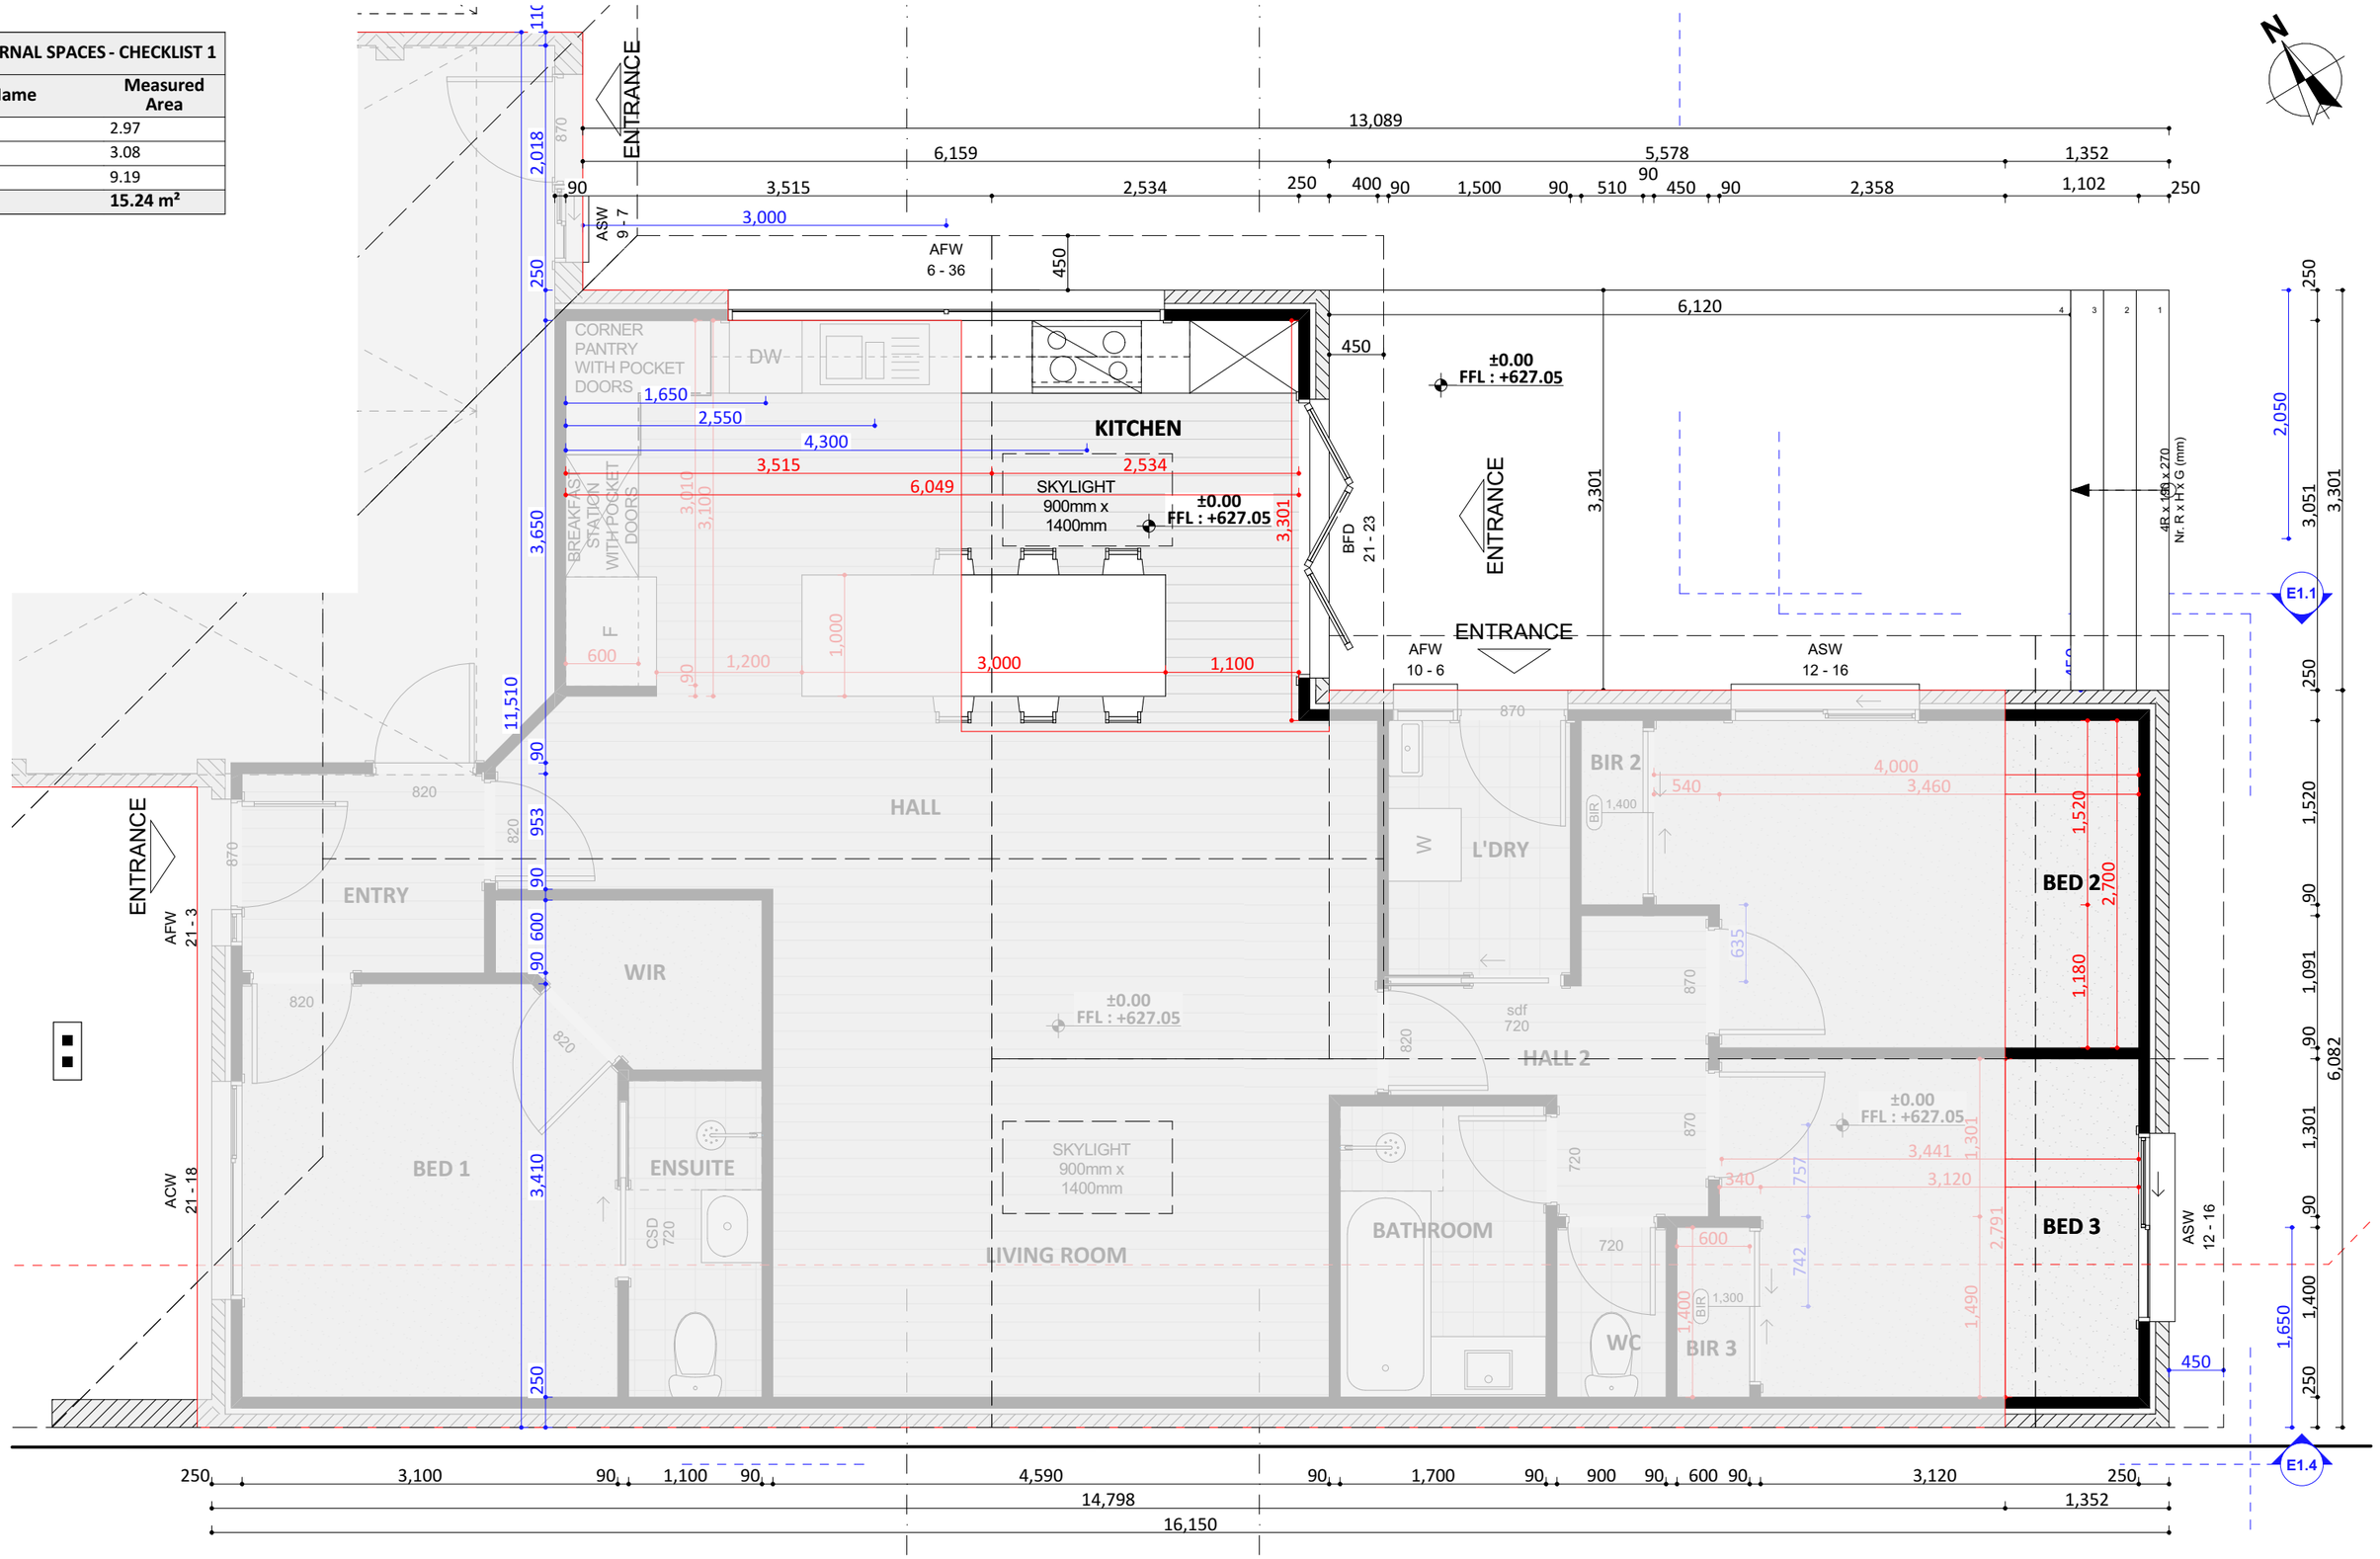

FIXED
PRICE
EXTENSIONS