


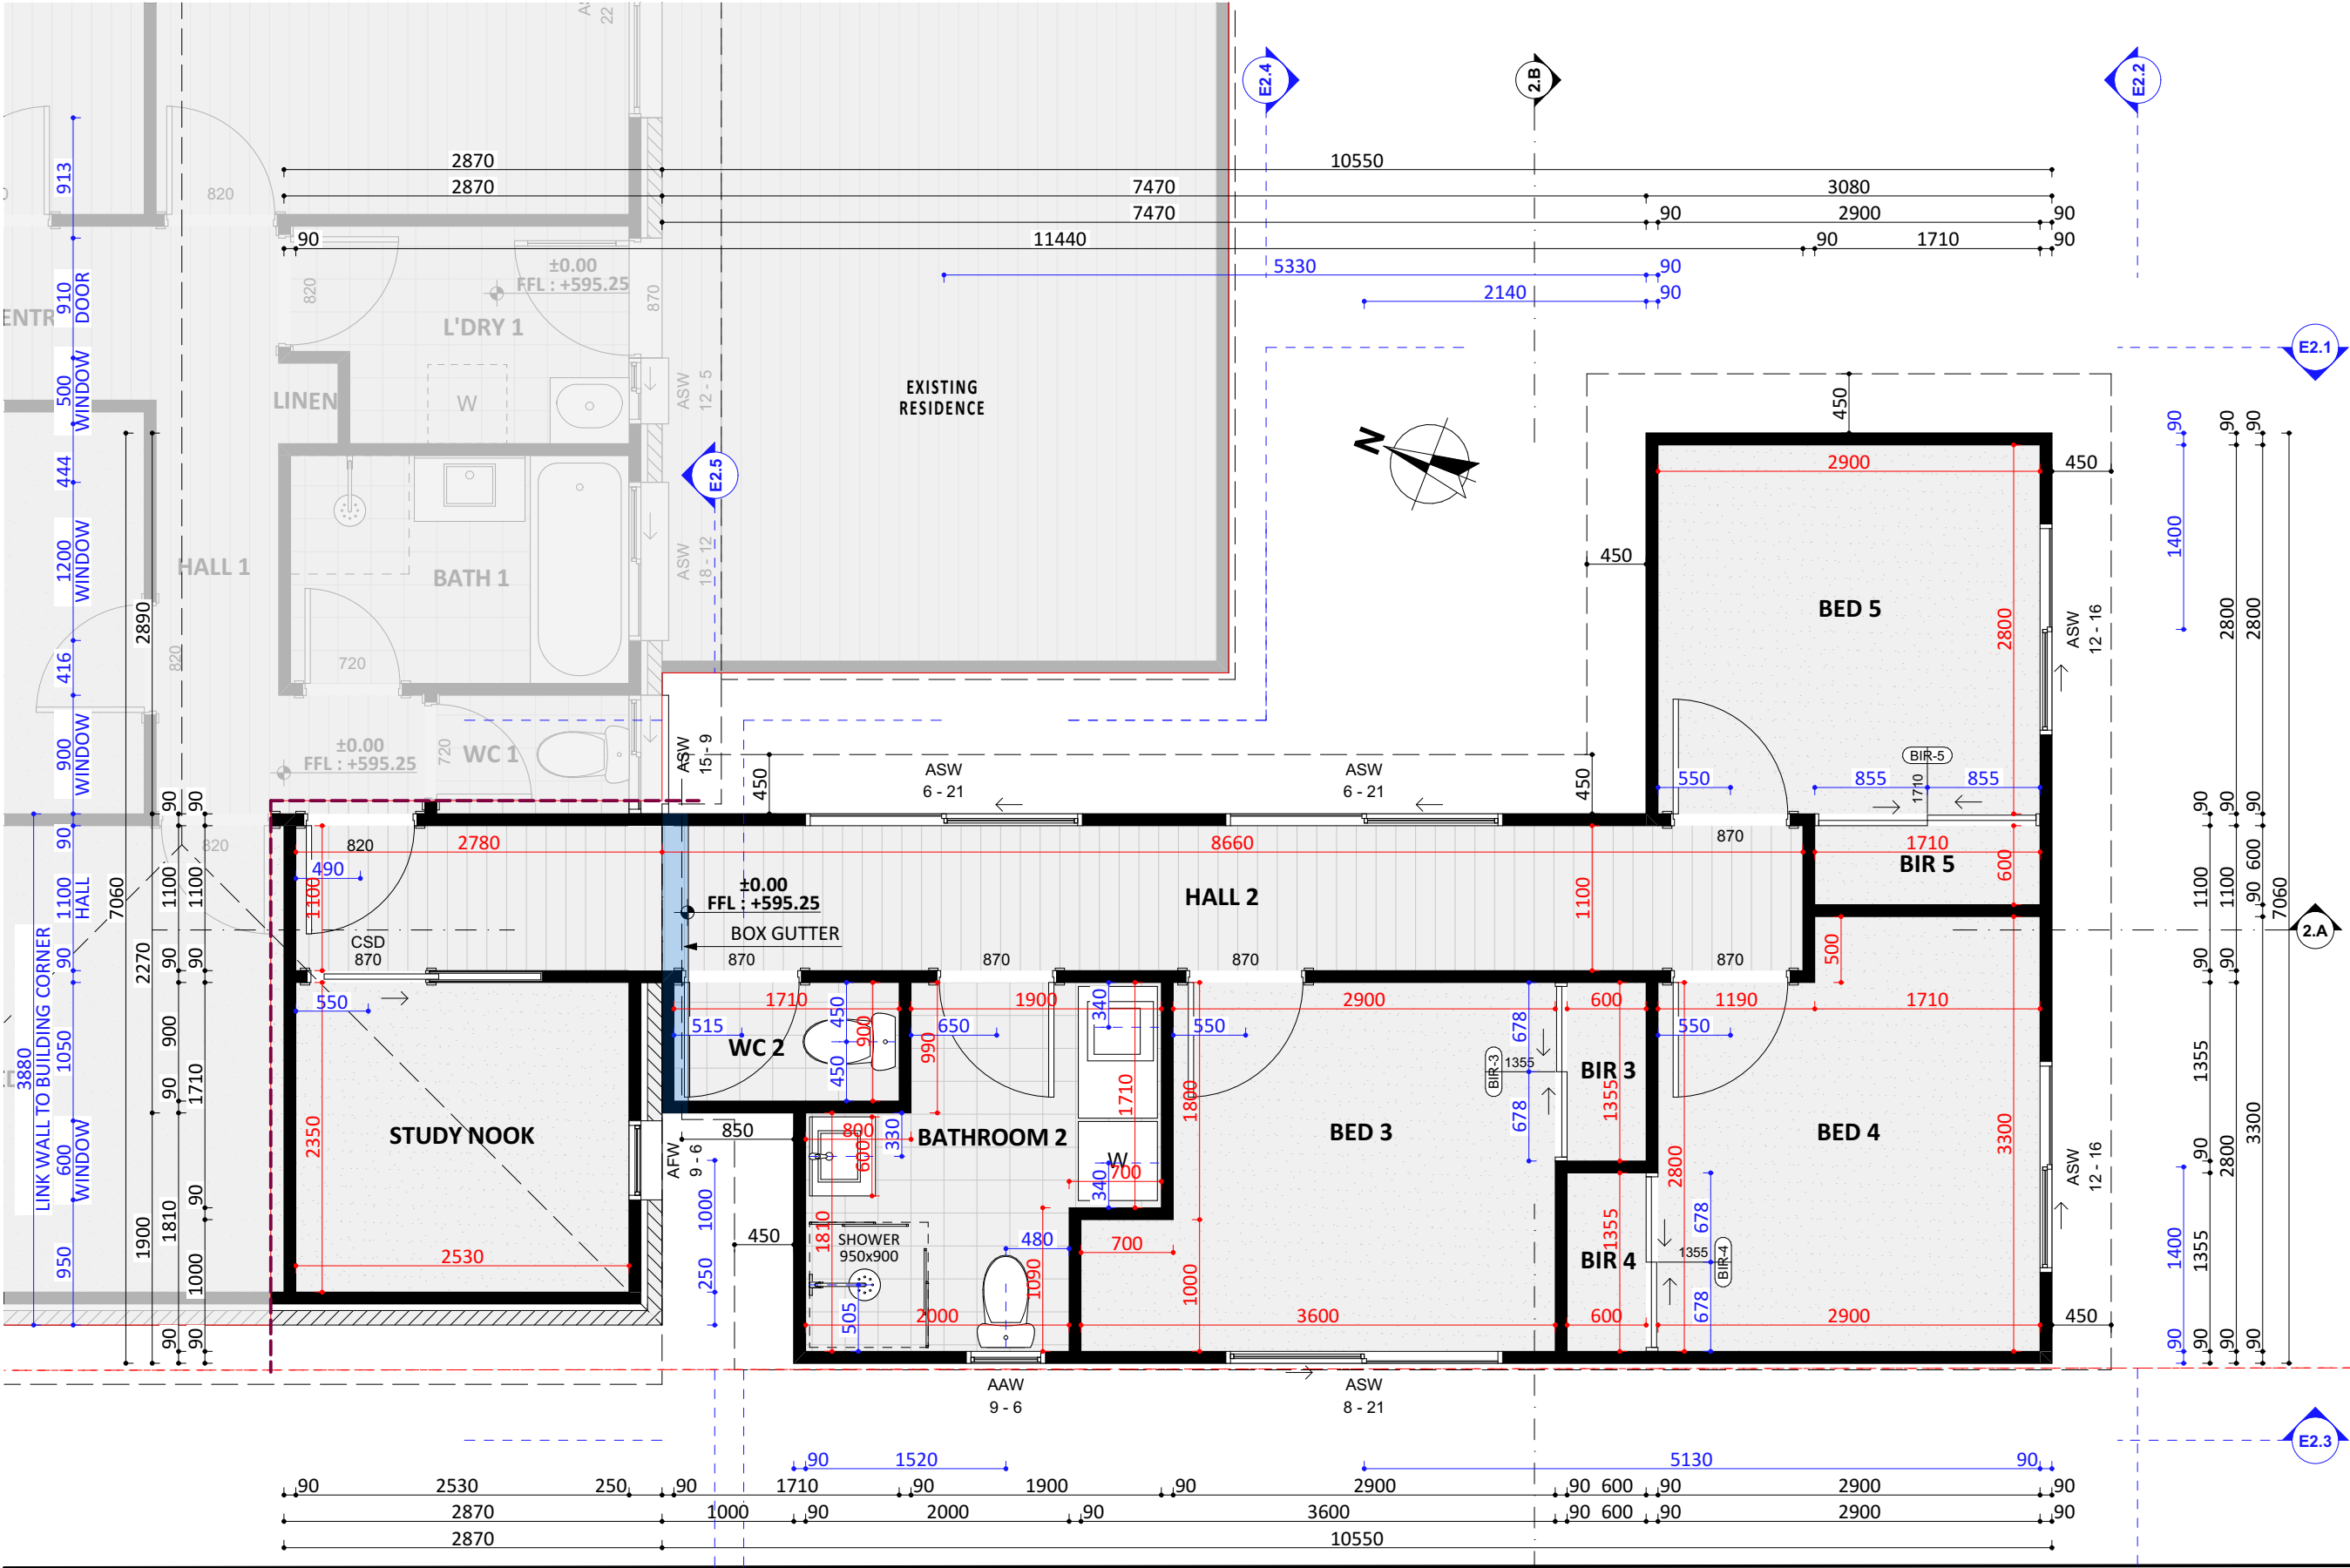

A-CL2-Mix [26.01] Main residence with CL 2 - When Extension	
Name	Measured Area
Existing	
BED 1	14.76
BED 2	9.49
DINING	9.65
ENTRY	4.84
FAMILY	13.64
KITCHEN	11.93
LINEN	0.27
LOUNGE	17.47
SUN ROOM	41.89
New	
BATH 1	4.45
BATHROOM 2	6.00
BED 3	8.82
BED 4	8.98
BED 5	8.12
BIR 3	0.81
BIR 4	0.81
BIR 5	1.03
HALL 1	3.92
HALL 2	12.58
L'DRY 1	3.93
STUDY NOOK	5.95
WC 1	1.31
WC 2	1.54
TOTAL	192.19 m ²

ALL INTERNAL SPACES - CHECKLIST 2	
Name	Measured Area
BATHROOM 2	6.00
BED 3	8.82
BED 4	8.98
BED 5	8.12
BIR 3	0.81
BIR 4	0.81
BIR 5	1.03
HALL 2	12.58
WC 2	1.54
TOTAL	48.69 m ²

INTERNAL STORAGE SPACE - CHECKLIST 2	
Name	Measured Area
BIR 3	0.81
BIR 4	0.81
BIR 5	1.03
TOTAL	2.65 m ²