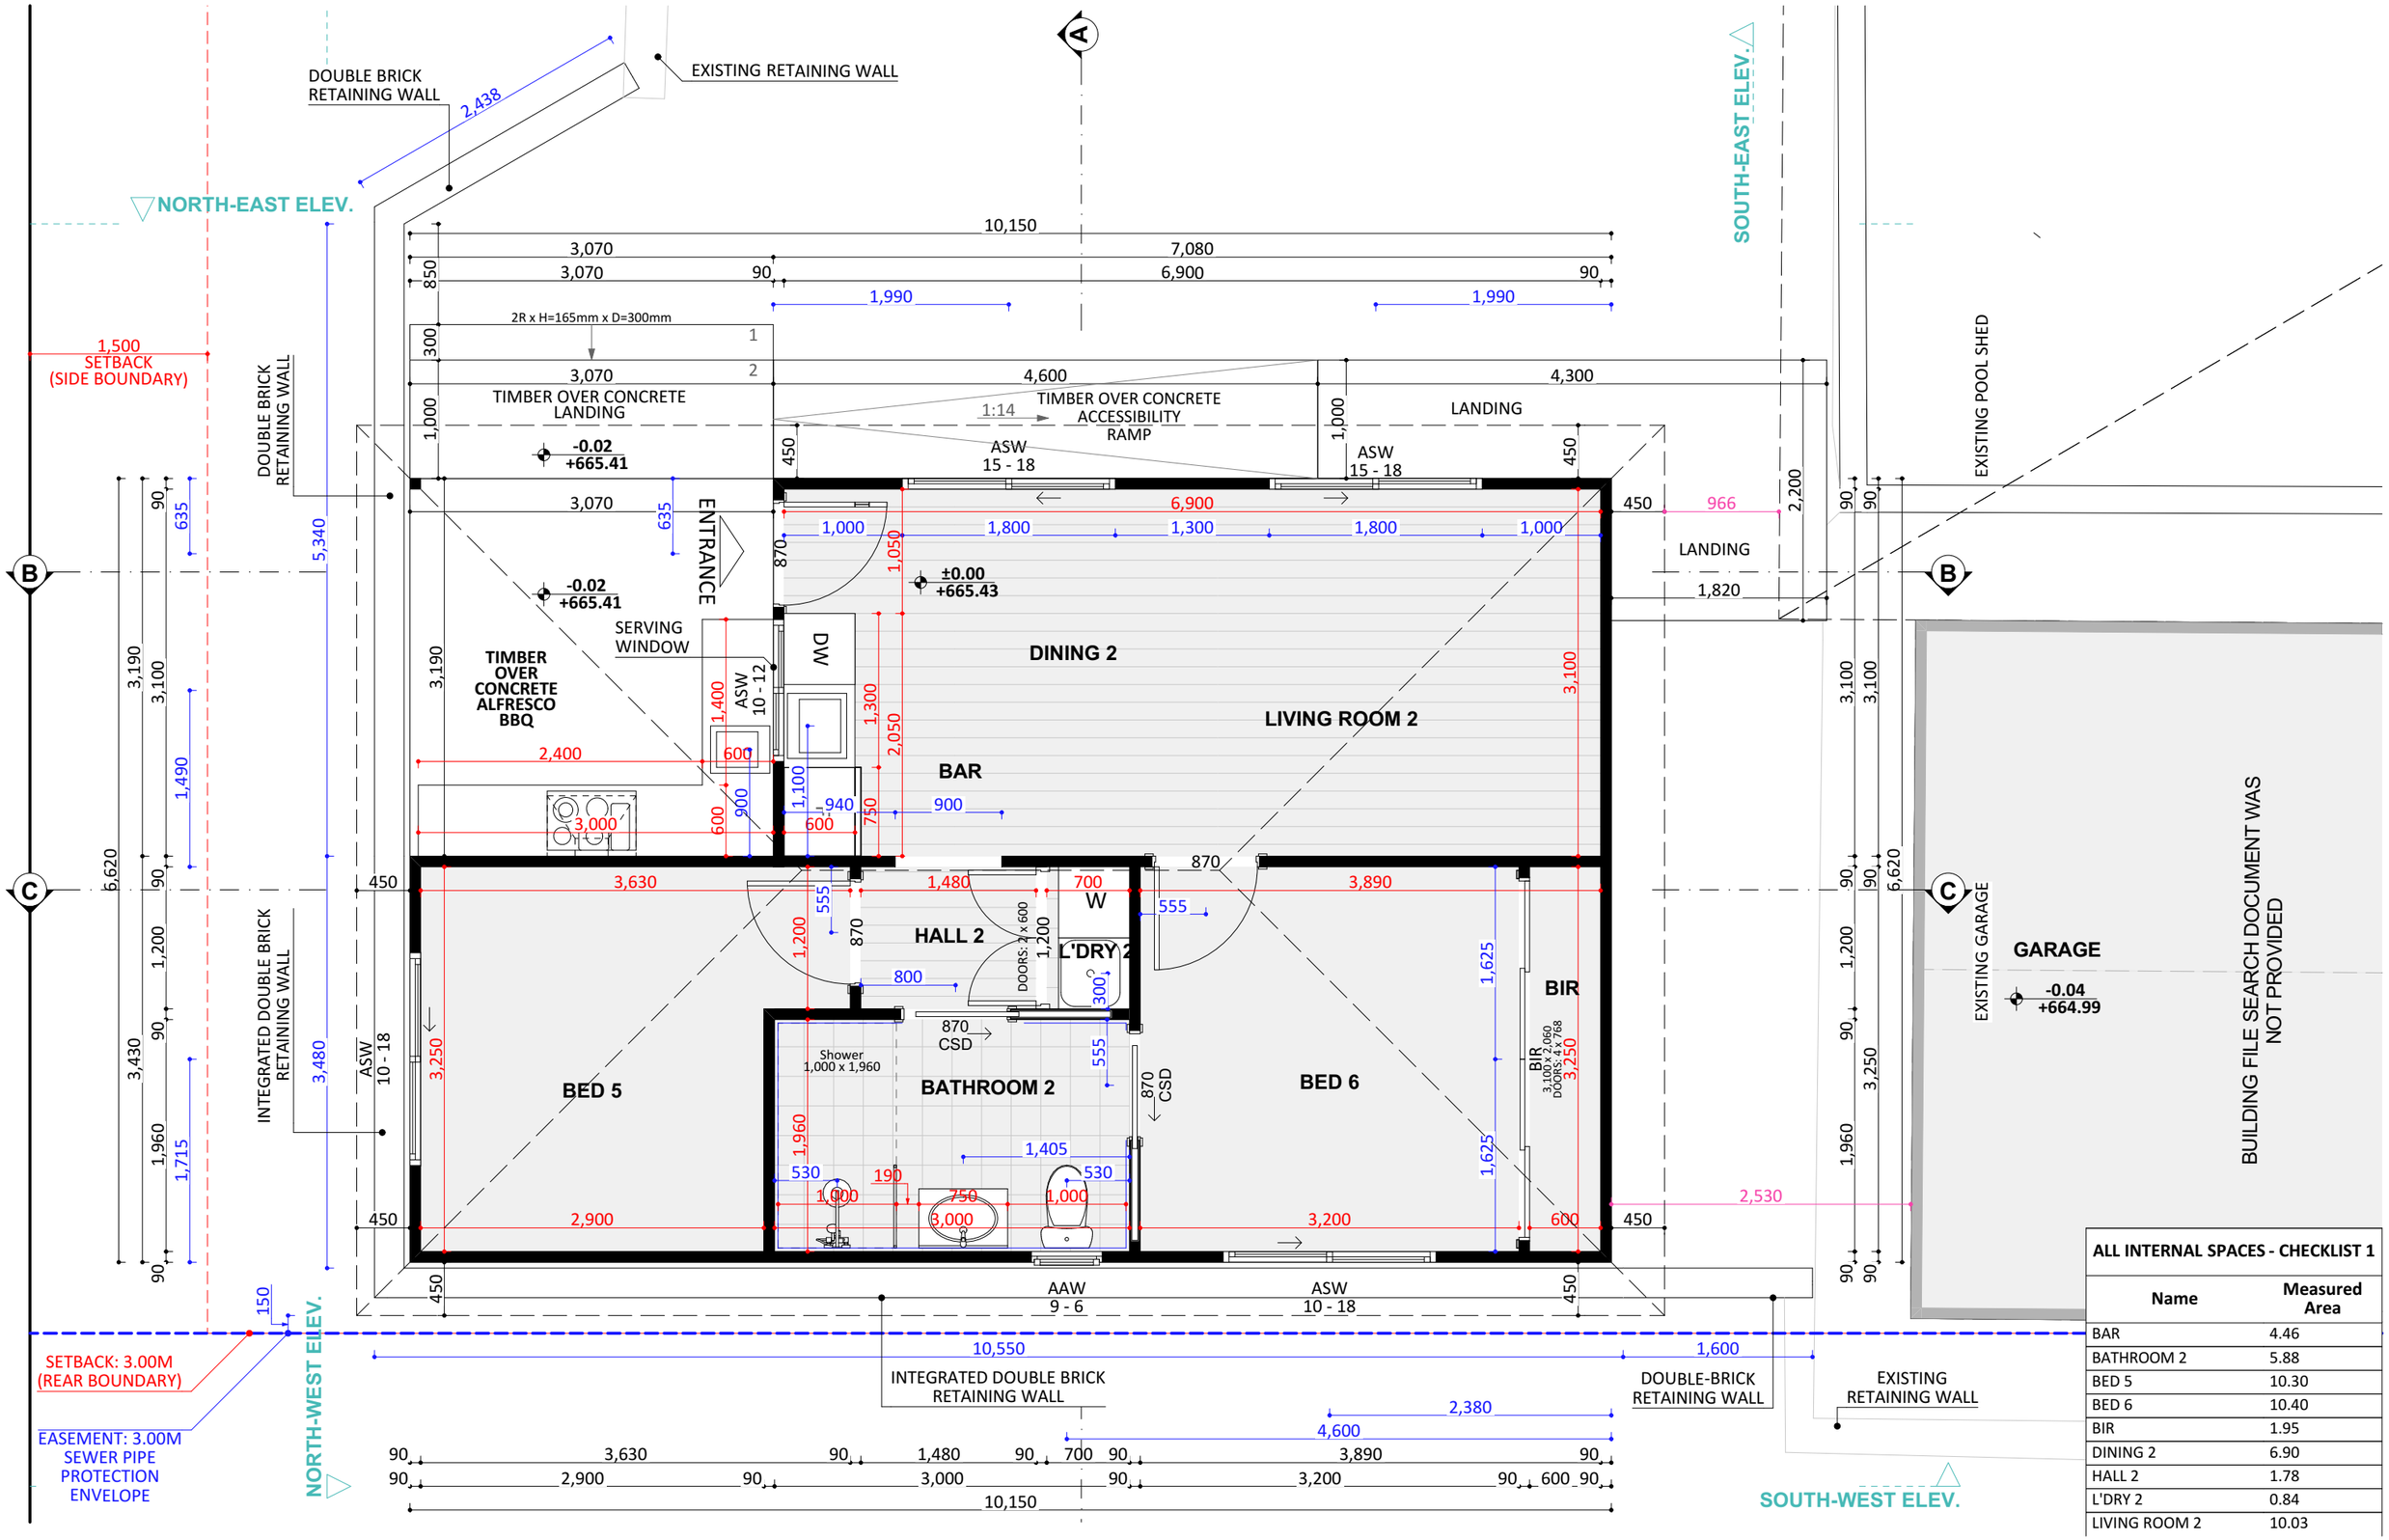

ALL INTERNAL SPACES - CHECKLIST 1

Name	Measured Area
BAR	4.46
BATHROOM 2	5.88
BED 5	10.30
BED 6	10.40
BIR	1.95
DINING 2	6.90
HALL 2	1.78
L'DRY 2	0.84
LIVING ROOM 2	10.03

FIXED
PRICE
EXTENSIONS